

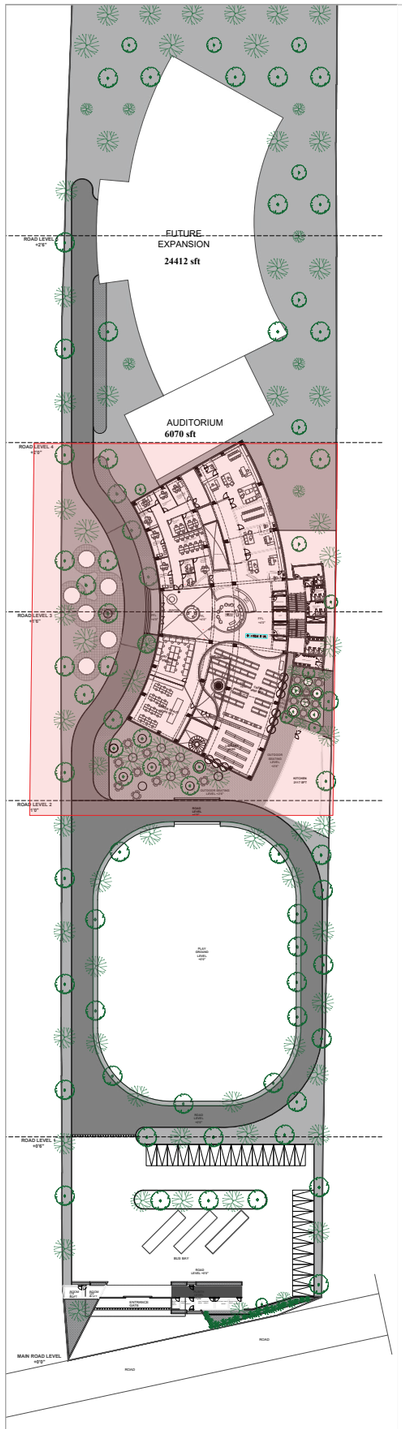


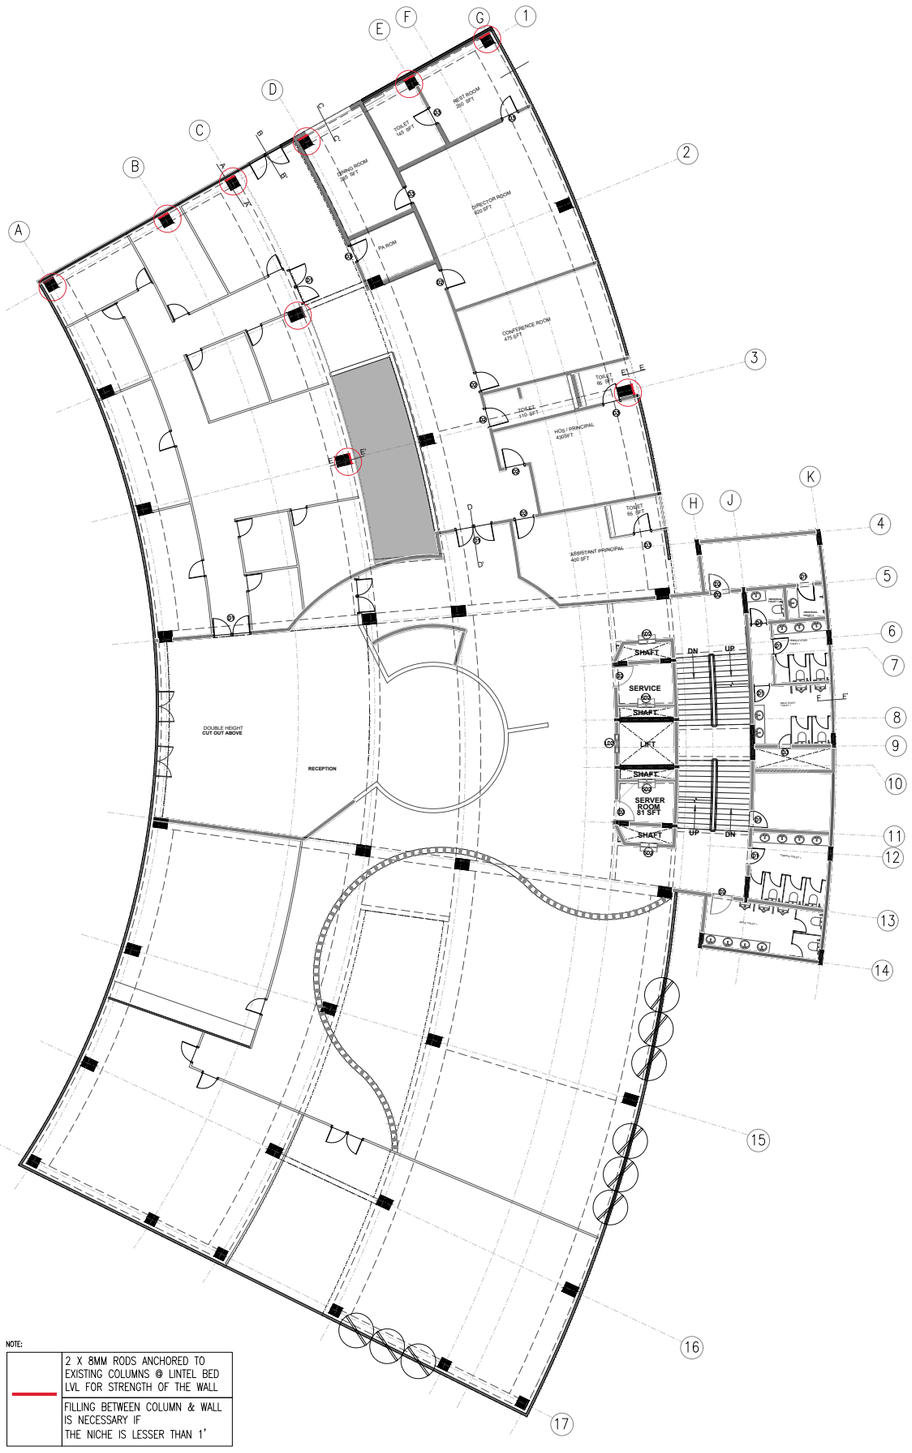


NOTE:

	2 X 8MM RODS ANCHORED TO EXISTING COLUMNS @ LINTEL BED LVL FOR STRENGTH OF THE WALL
	FILLING BETWEEN COLUMN & WALL IS NECESSARY IF THE NICHE IS LESSER THAN 1'

WALL BEAM JUNCTION SECTION AA'

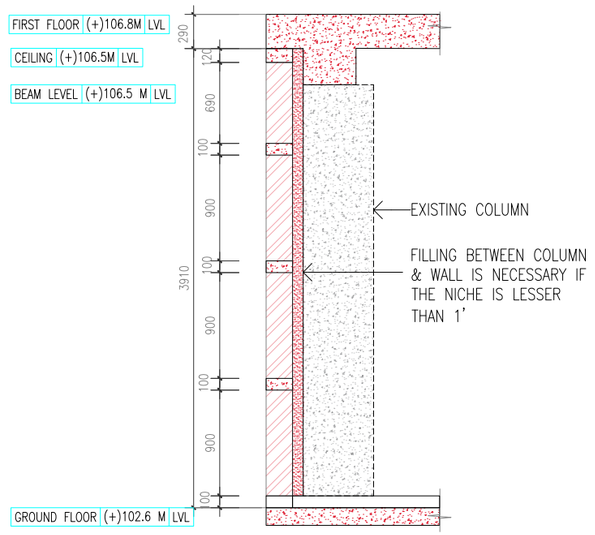

SECTION EE'
DOUBLE HEIGHT
STRIP WINDOW

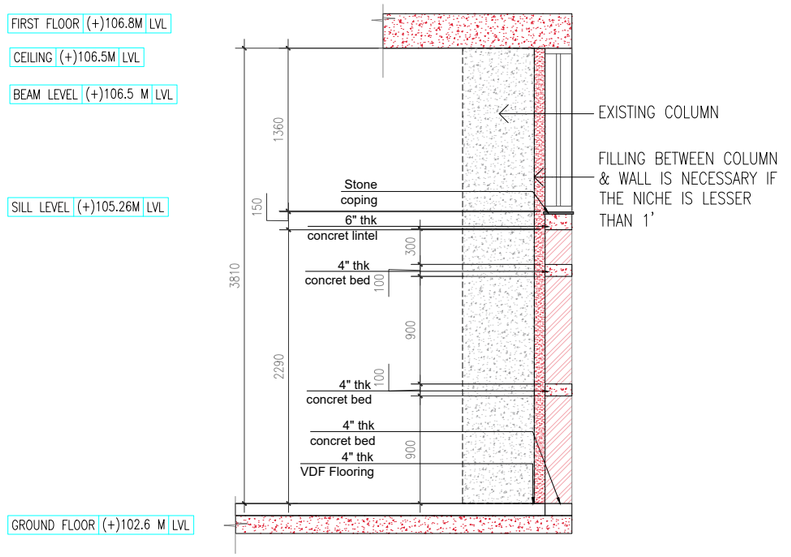

NOTE:
1. AT EVERY INTERVAL OF 3'–0", RCC CONCRETE BED TO BE LAID OF 4" THK
2. ALL THE LINTEL AND SILL ARE TO BE LAID IN 6" THK
3. 4" THK DAMP PROOF COURSE TO BE DONE BEFORE STARING WITH ALL THE BRICK WORK.

CLIENT:	NYA SCHOOL	**KEY PLAN:**	**ELEVATION**	**DRAWN BY:**	SRISUDHARSAN	**SCALE:**	NTS
PROJECT:	SCHOOL			**CHECKED BY:**	AR.RISHIKA	**DATE:**	10.10.2024
LOCATION:	HYDERABAD			**APPROVED BY:**	AR.NEELESH	**ORIENTATION :**	N
TITLE:	SITE PLAN COLUMN TO WALL FILLING DETAILS			**DWG NO:**	01_A		

PROJECT TYPE : INTERIOR

REVISION	DATE

23° DESIGN SHIFT
Address : 321, Arundati Nilayam, First floor, Road No-79, Filmnagar, Hyderabad, Telengana - 5000034.
Email-23ds.hyd.architects@gmail.com

OFFICE SEAL :

COA NUMBER:

THIS DRAWING IS THE PROPERTY AND COPYRIGHT OF © 23 DEGREE DESIGN SHIFT
IT SHALL NOT BE COPIED, REPRODUCED OR USED WITHOUT WRITTEN CONSENT, DO NOT SCALE THE DRAWING