

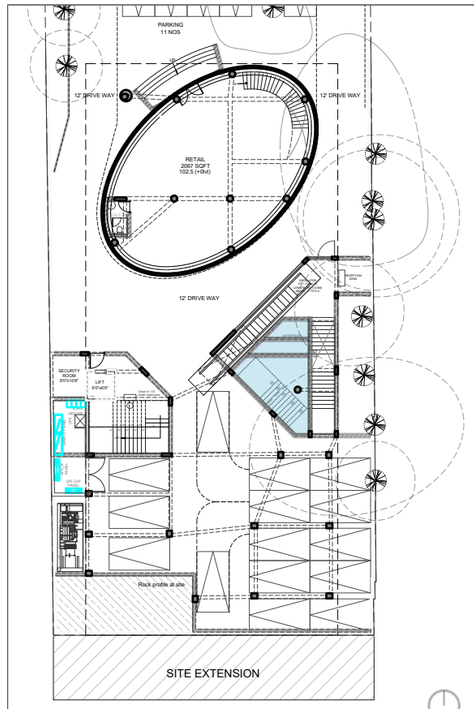



102.5 LVL FROM ROAD LVL

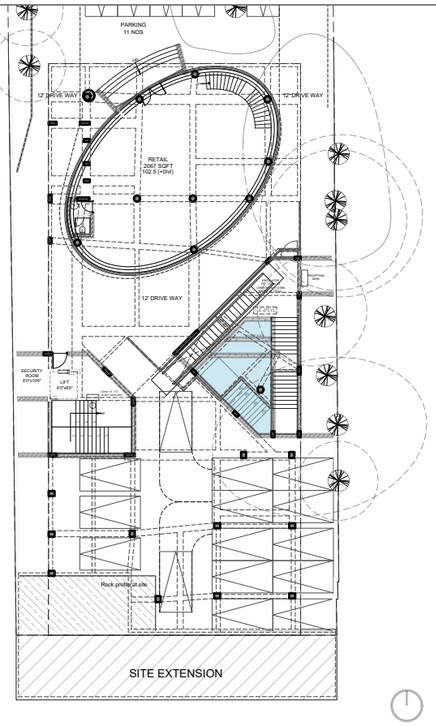


102.5 LVL FROM ROAD LVL

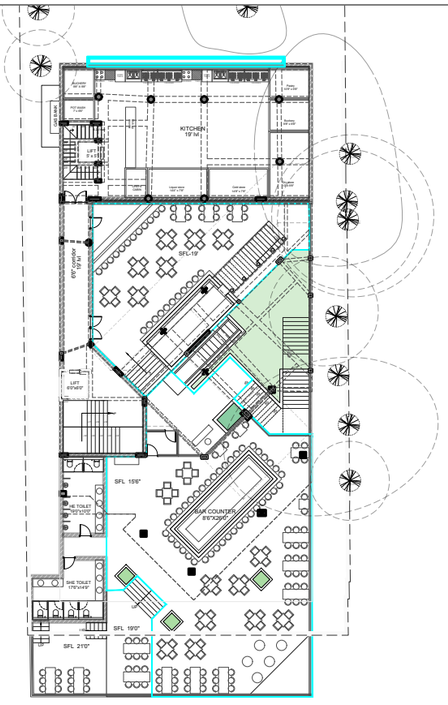


FIRST FLOOR - BAR

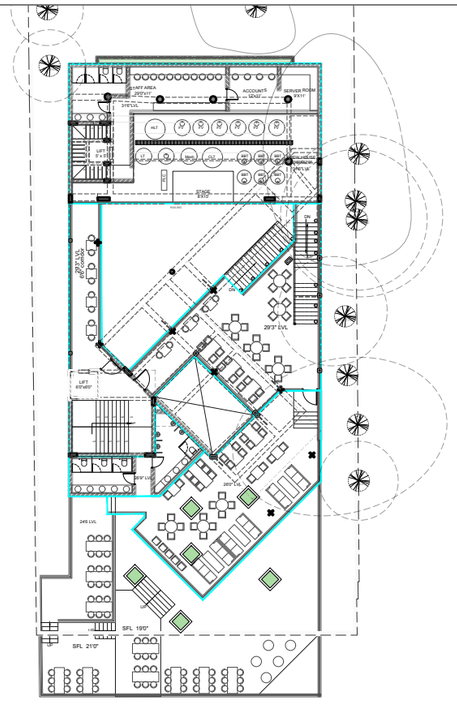

SECOND FLOOR - BAR

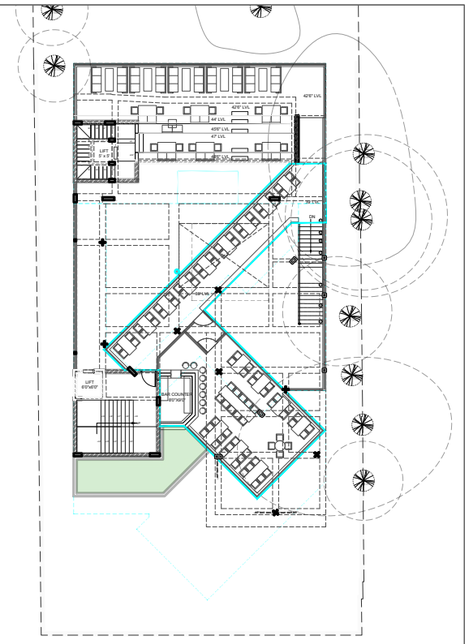

THIRD FLOOR - BAR

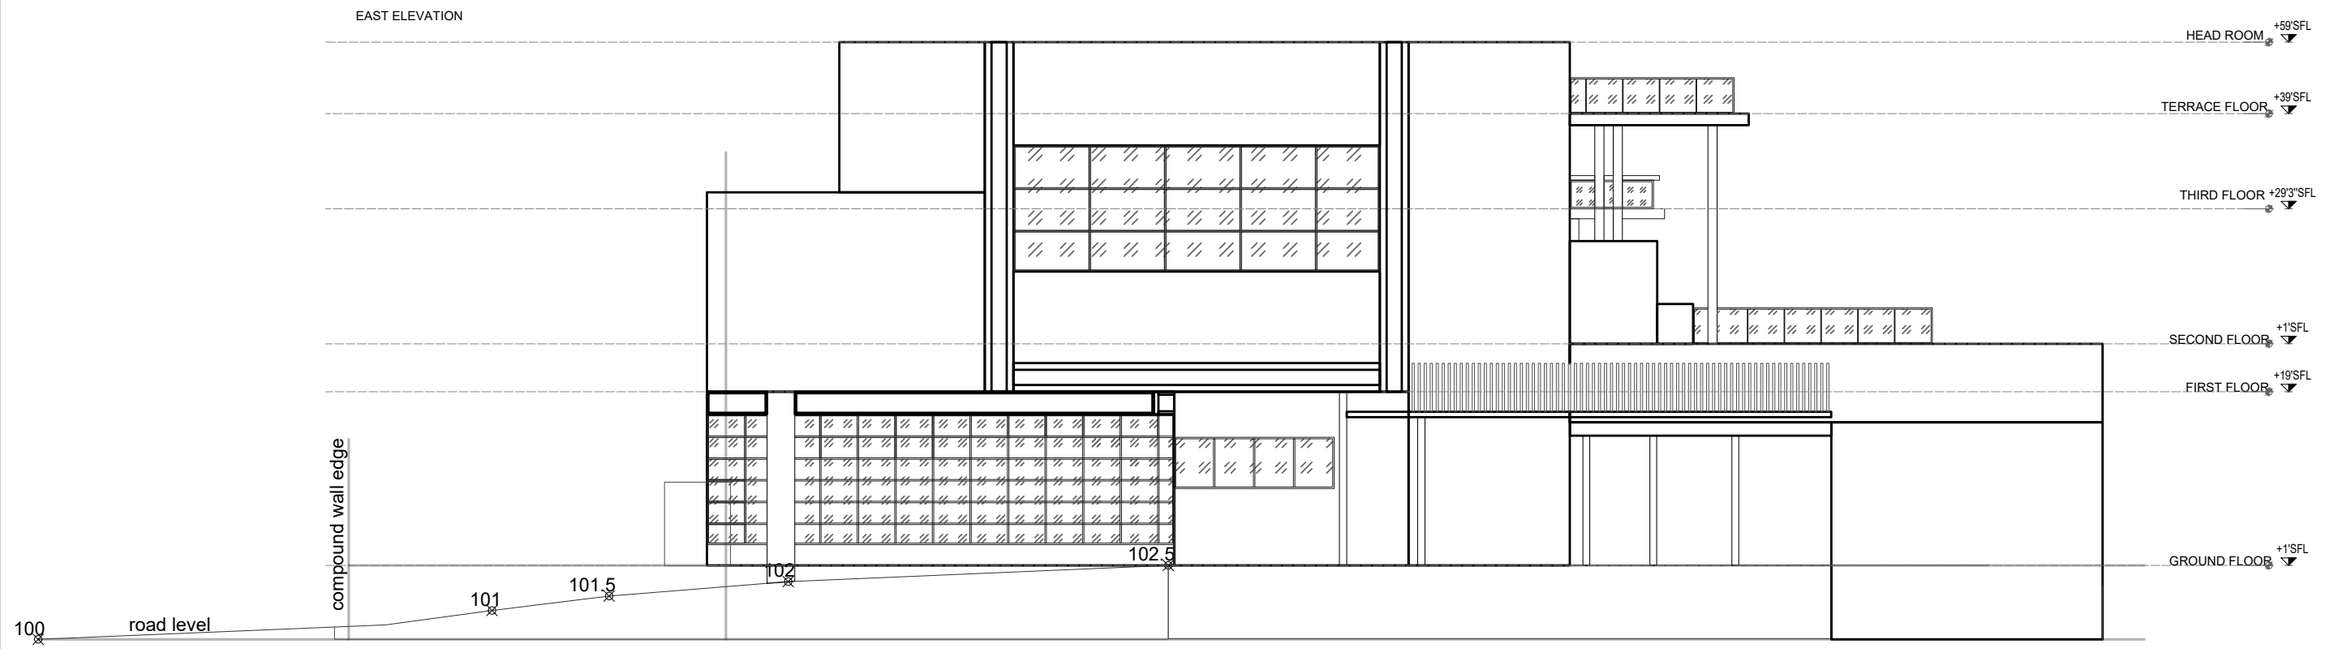

CLIENT: SNEHITH REDDY	**KEY PLAN:**	**ELEVATION**	**DRAWN BY:** SRISUDHARSAN	**SCALE:** NTS	**PROJECT TYPE :** ARCHITECTURE		**OFFICE SEAL :**
PROJECT: SR BAR			**CHECKED BY:** MANU	**DATE:** 19.09.24	**REVISION**	**DATE**	
LOCATION: JUBILEE HILLS			**APPROVED BY:** AR.SRIKANTH	**ORIENTATION :** N			COA NUMBER:
TITLE: EAST ELEVATION			**DWG NO:** 01_A				

23° DESIGN SHIFT
Address : 321, Arundati Nilayam, First floor, Road No-79, Filmnagar, Hyderabad, Telengana - 5000034.
Email-23ds.hyd.architects@gmail.com

THIS DRAWING IS THE PROPERTY AND COPYRIGHT OF © 23 DEGREE DESIGN SHIFT
IT SHALL NOT BE COPIED, REPRODUCED OR USED WITHOUT WRITTEN CONSENT, DO NOT SCALE THE DRAWING