


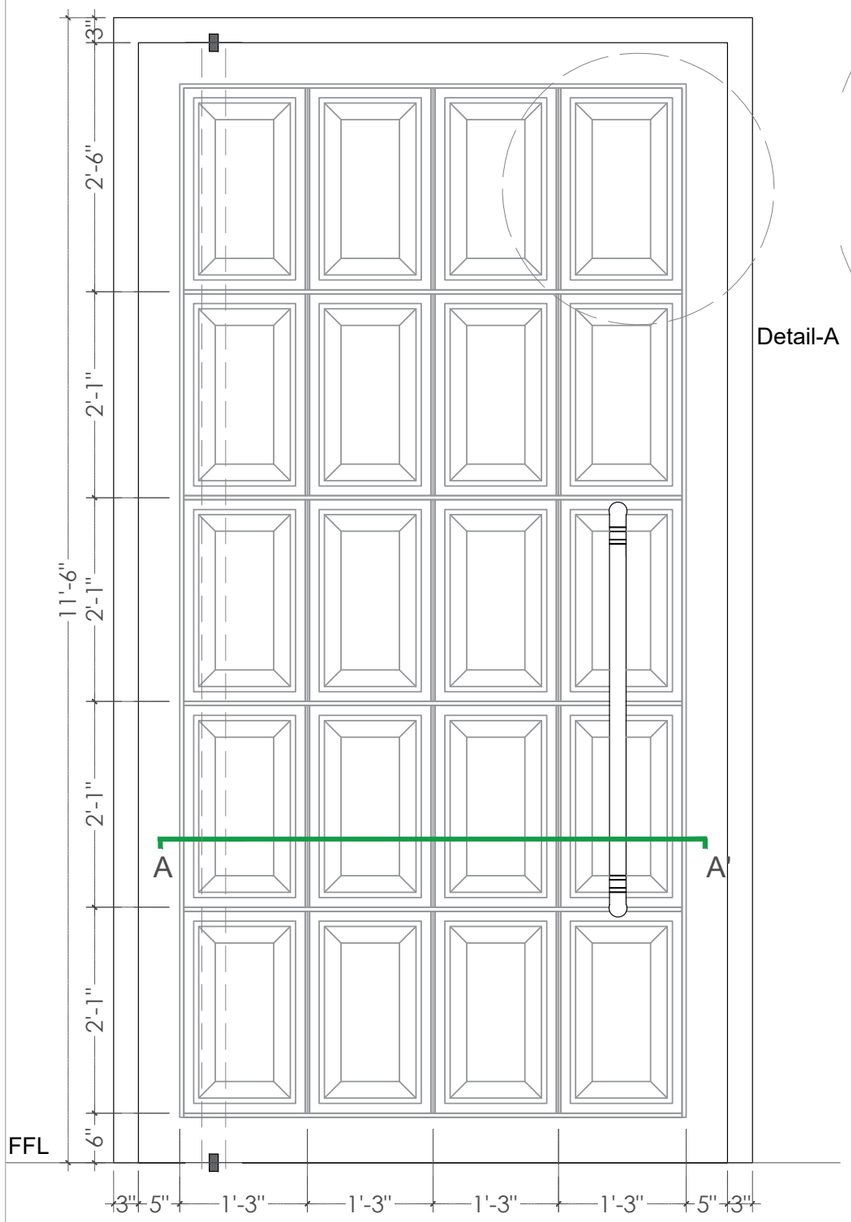


PLAN

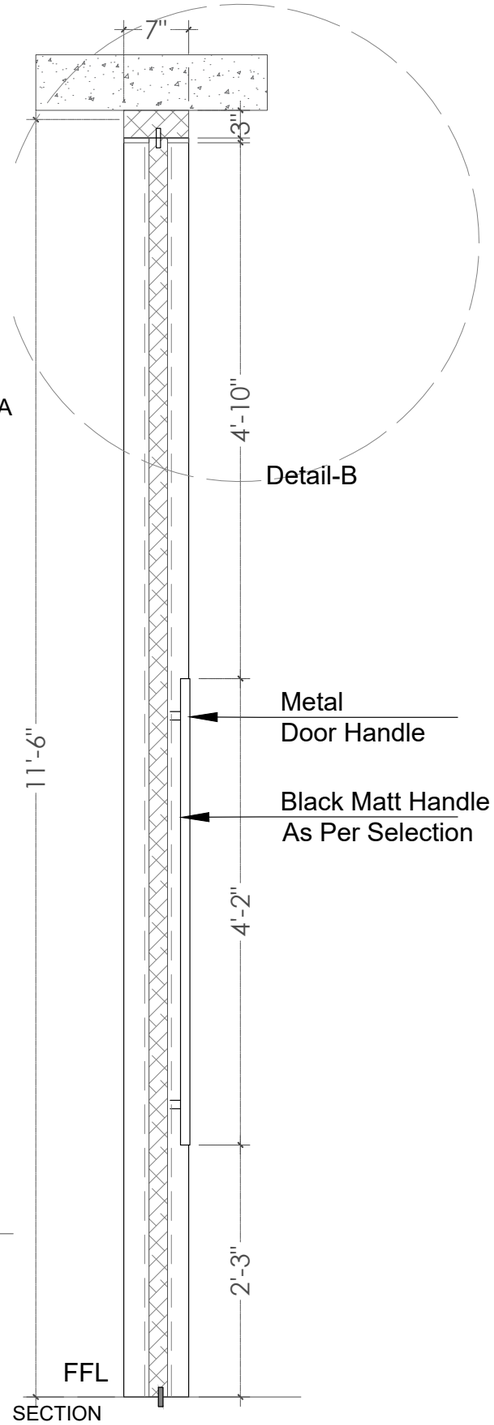


SECTION

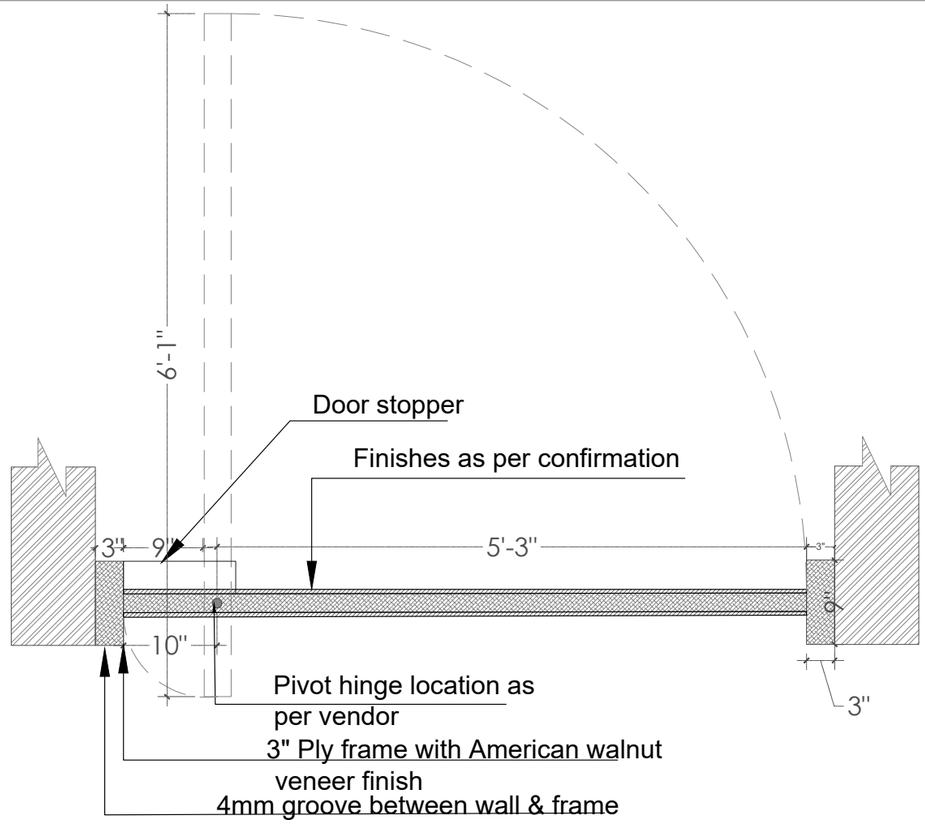

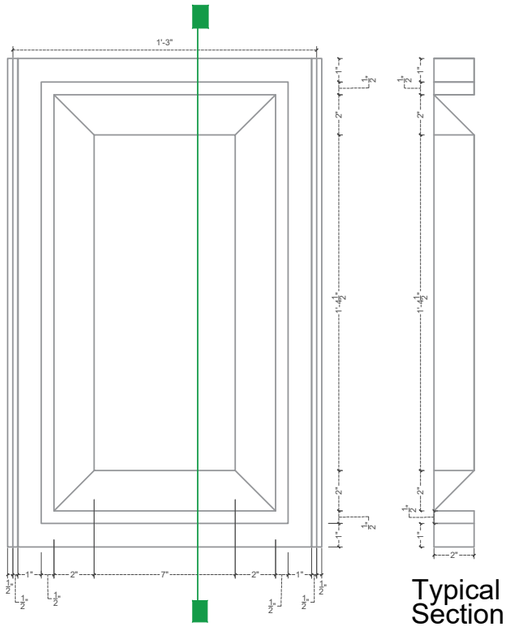

Typical Batte Section

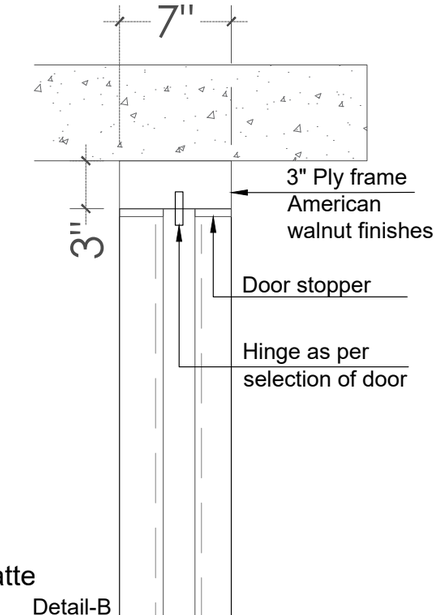

Detail-B

CLIENT:	MR ANOOR	**DRAWN BY:**	SRISUDHARSAN	**SCALE:**	NTS
PROJECT:	ZERO 40 ROOM 2	**CHECKED BY:**	MANISH	**DATE:**	22-08-2024
LOCATION:	HYDERABAD	**APPROVED BY:**	RISHIKA	**ORIENTATION :**	N
TITLE:	DOOR_DETAILS	**DWG NO:**	01		

PROJECT TYPE : Commercial (F& B)


REVISION	DATE

23° DESIGN SHIFT
Address : 321, Arundati Nilayam, First floor, Road No-79, Filmnagar, Hyderabad, Telengana - 5000034.
Email-23ds.hyd.architects@gmail.com


OFFICE SEAL :

COA NUMBER:


THIS DRAWING IS THE PROPERTY AND COPYRIGHT OF © 23 DEGREE DESIGN SHIFT
IT SHALL NOT BE COPIED, REPRODUCED OR USED WITHOUT WRITTEN CONSENT,DO NOT SCALE THE DRAWING

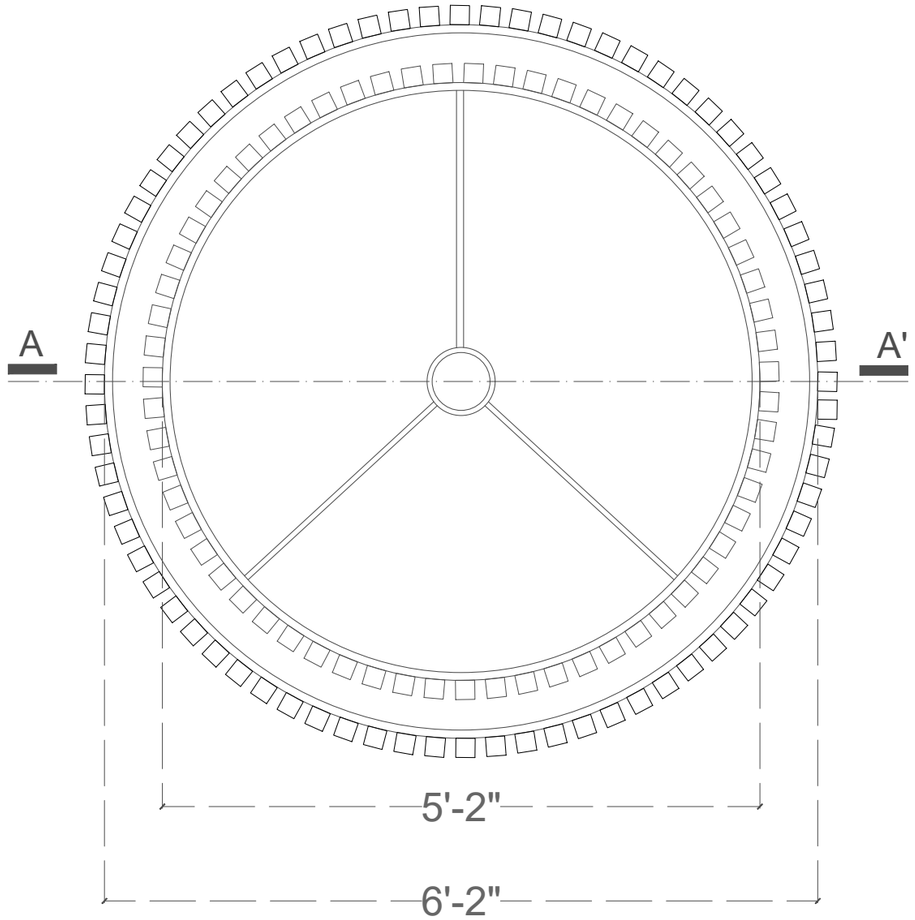


Plan

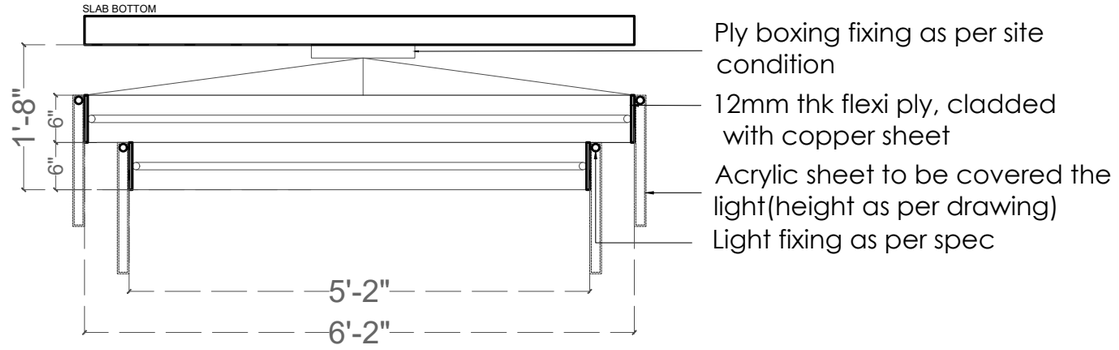


HANGING UNIT
SECTION- AA'

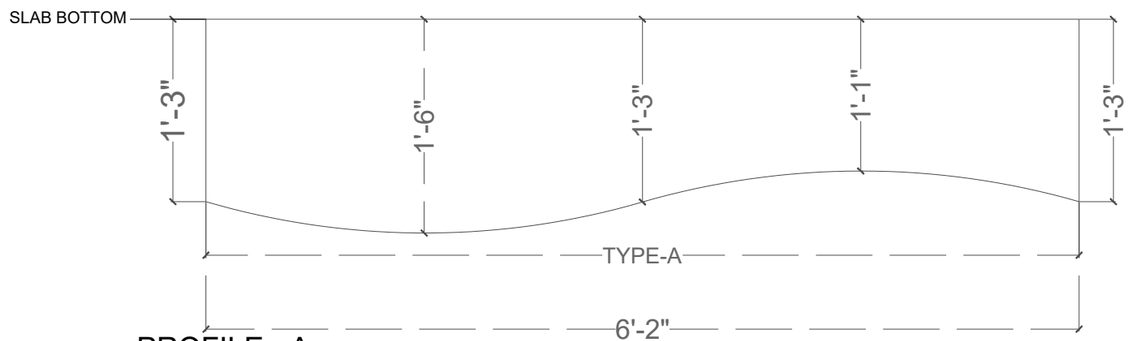

PROFILE - A

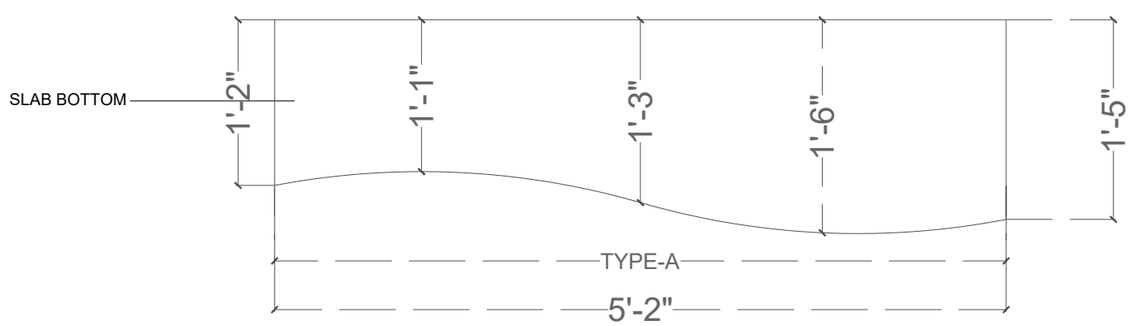

PROFILE - B

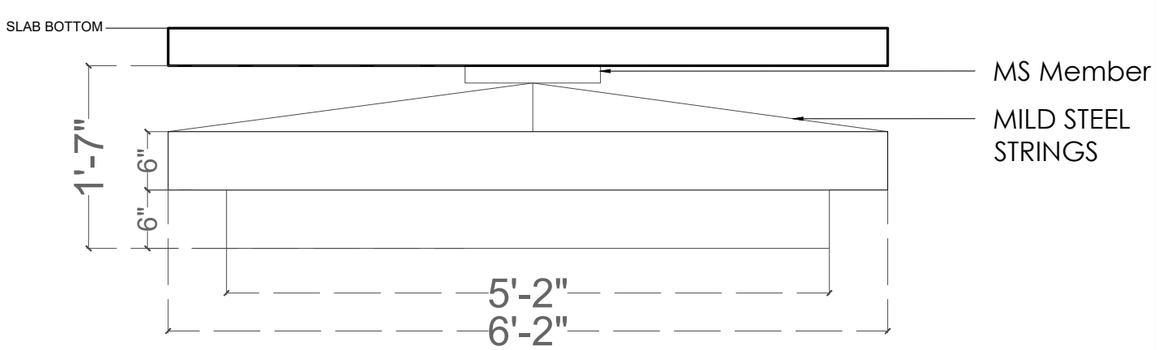

HANGING UNIT
ELEVATION

CLIENT: MR ANOOR	**DRAWN BY:** SRISUDHARSAN	**SCALE:** NTS	**PROJECT TYPE :** Commercial (F& B)		**OFFICE SEAL :**
PROJECT: ZERO 40 ROOM 2	**CHECKED BY:** NITHIN	**DATE:** 05-11-2024	**REVISION**	**DATE**	
LOCATION: HYDERABAD	**APPROVED BY:** RISHIKA	**ORIENTATION :** N			COA NUMBER:
TITLE: CIRCULAR LIGHT FALSE CEILING	**DWG NO:** 01				

23° DESIGN SHIFT
Address : 321, Arundati Nilayam, First floor, Road No-79, Filmnagar, Hyderabad, Telengana - 5000034.
Email-23ds.hyd.architects@gmail.com

THIS DRAWING IS THE PROPERTY AND COPYRIGHT OF © 23 DEGREE DESIGN SHIFT
IT SHALL NOT BE COPIED, REPRODUCED OR USED WITHOUT WRITTEN CONSENT,DO NOT SCALE THE DRAWING