


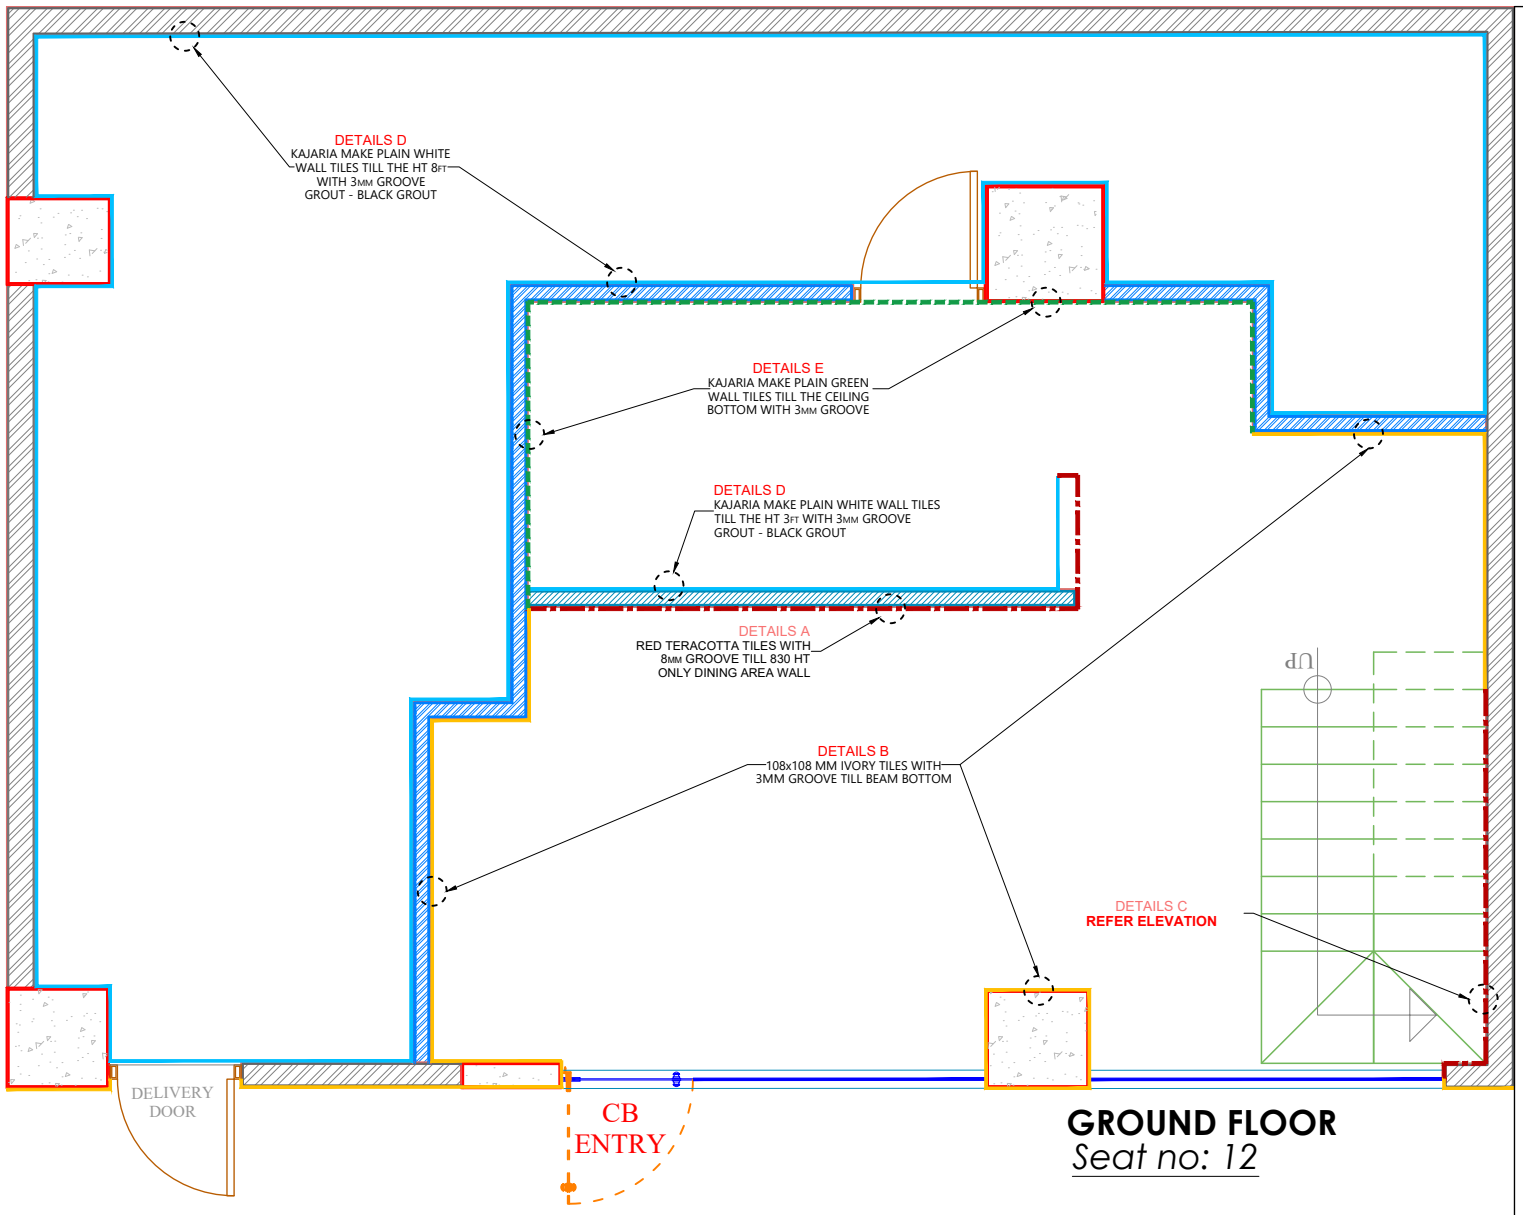


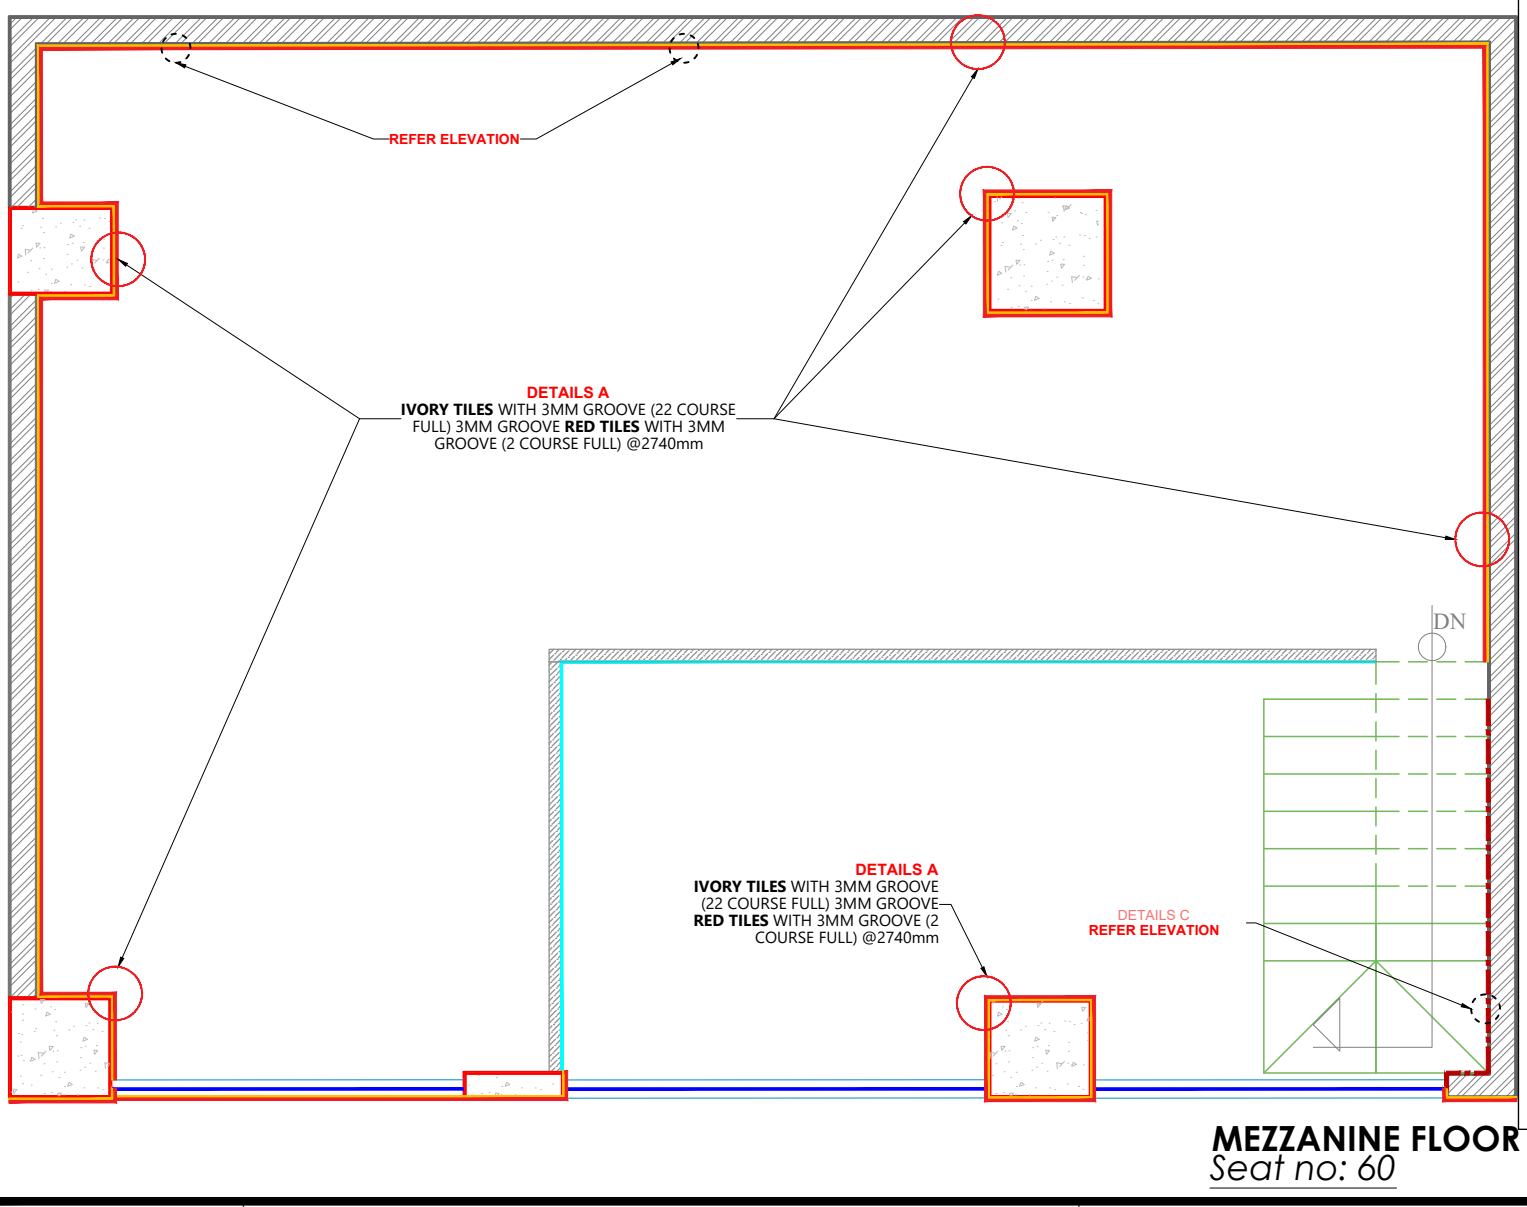

DETAILS A

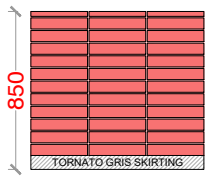


DETAILS B

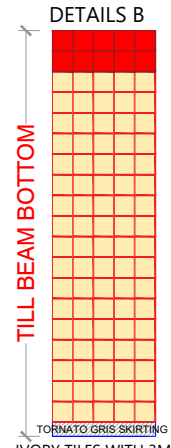


IVORY TILES WITH 3MM GROOVE TILL CEILING BOTTOM

DETAILS C

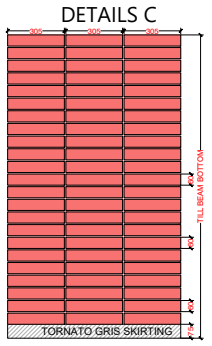


RED TERACOTTA TILES WITH 8MM GROOVE TILL CEILING BOTTOM MM

DETAILS D

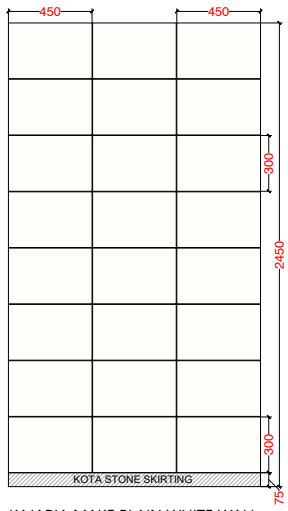

KAJARIA MAKE PLAIN WHITE WALL TILES TILL THE HT 8 Ft WITH 3 MM GROOVE
GROUT - BLACK GROUT

DETAILS E

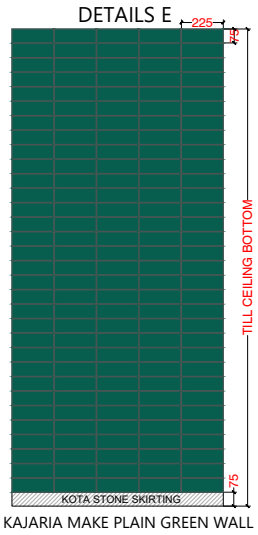

KAJARIA MAKE PLAIN GREEN WALL TILES TILL THE CEILING BOTTOM WITH 3 MM GROOVE
GROUT - WEBER MAKE ETCHED METAL

PROJECT
TATHWADE,
PUNE
TAT

LEGENDS

- IVORY TILE 108X108 MM
- GREEN TILE 75 X 225 MM
- KAJARIA WHIT ETILE 450X300MM
- RED TERACOTTA 305 X 60 MM
- RED TILE 108X108 MM
- JET BLACK GRANITE (Leather Finish) 15 SQFT


DESCRIPTION

WALL FINISHES LAYOUT


Scale	Date	
NTBS	05 02 2026	R0
CHECKED BY	WASIM AKRAM	
DESIGNED BY	EZHIL K	
DRAUGHT BY	SRI SUDHARSAN	
CONTRACTOR		

CALIFORNIA BURRITO
INDIA
253/A 13th CROSS,2nd STAGE INDIRA NAGAR,
BANGALORE 560038, INDIA

THE COPYRIGHT AND ALL OTHER RIGHTS IN AND RELATING TO THIS PUBLICATION BELONG TO AND ARE THE SOLE PROPERTY OF CALIFORNIA BURRITO. ALL RIGHTS ARE RESERVED. NEITHER THE WHOLE NOR ANY PART OF THIS PUBLICATION MAY BE REPRODUCED OR TRANSMITTED IN ANY FORM OR BY ANY ELECTRONIC OR MECHANICAL MEANS INCLUDING PHOTOCOPYING AND RECORDING OR FROM ANY RETRIEVAL SYSTEM WITHOUT THE PRIOR WRITTEN LICENCE FROM THE OWNER CALIFORNIA BURRITO

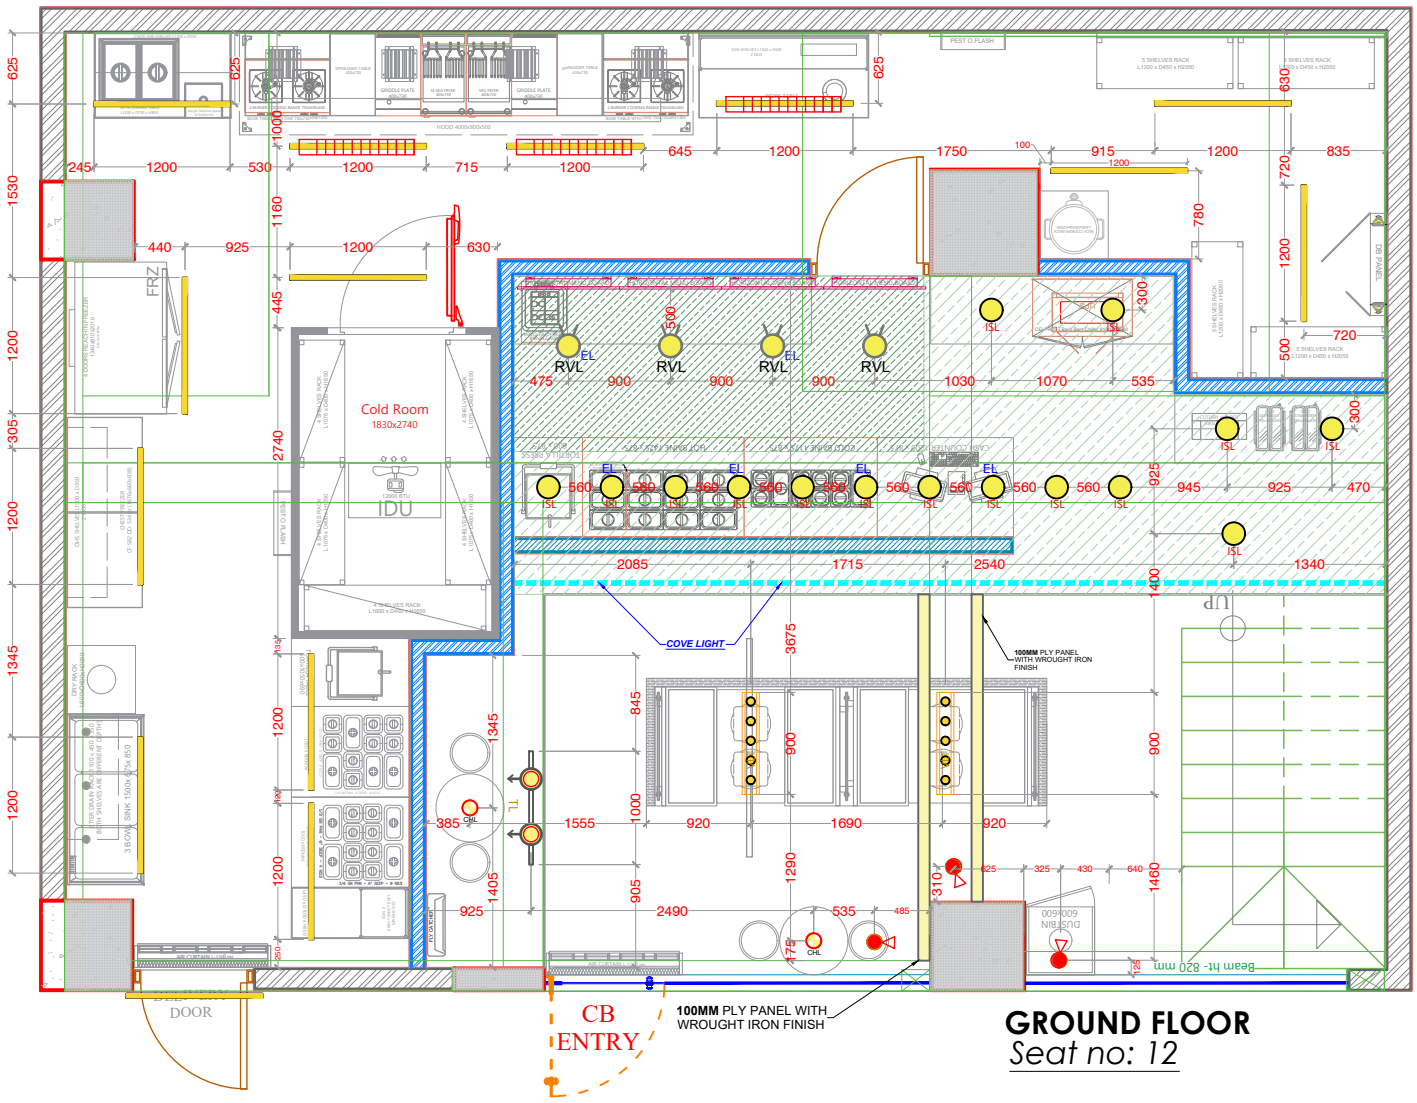

GROUND FLOOR
Seat no: 12

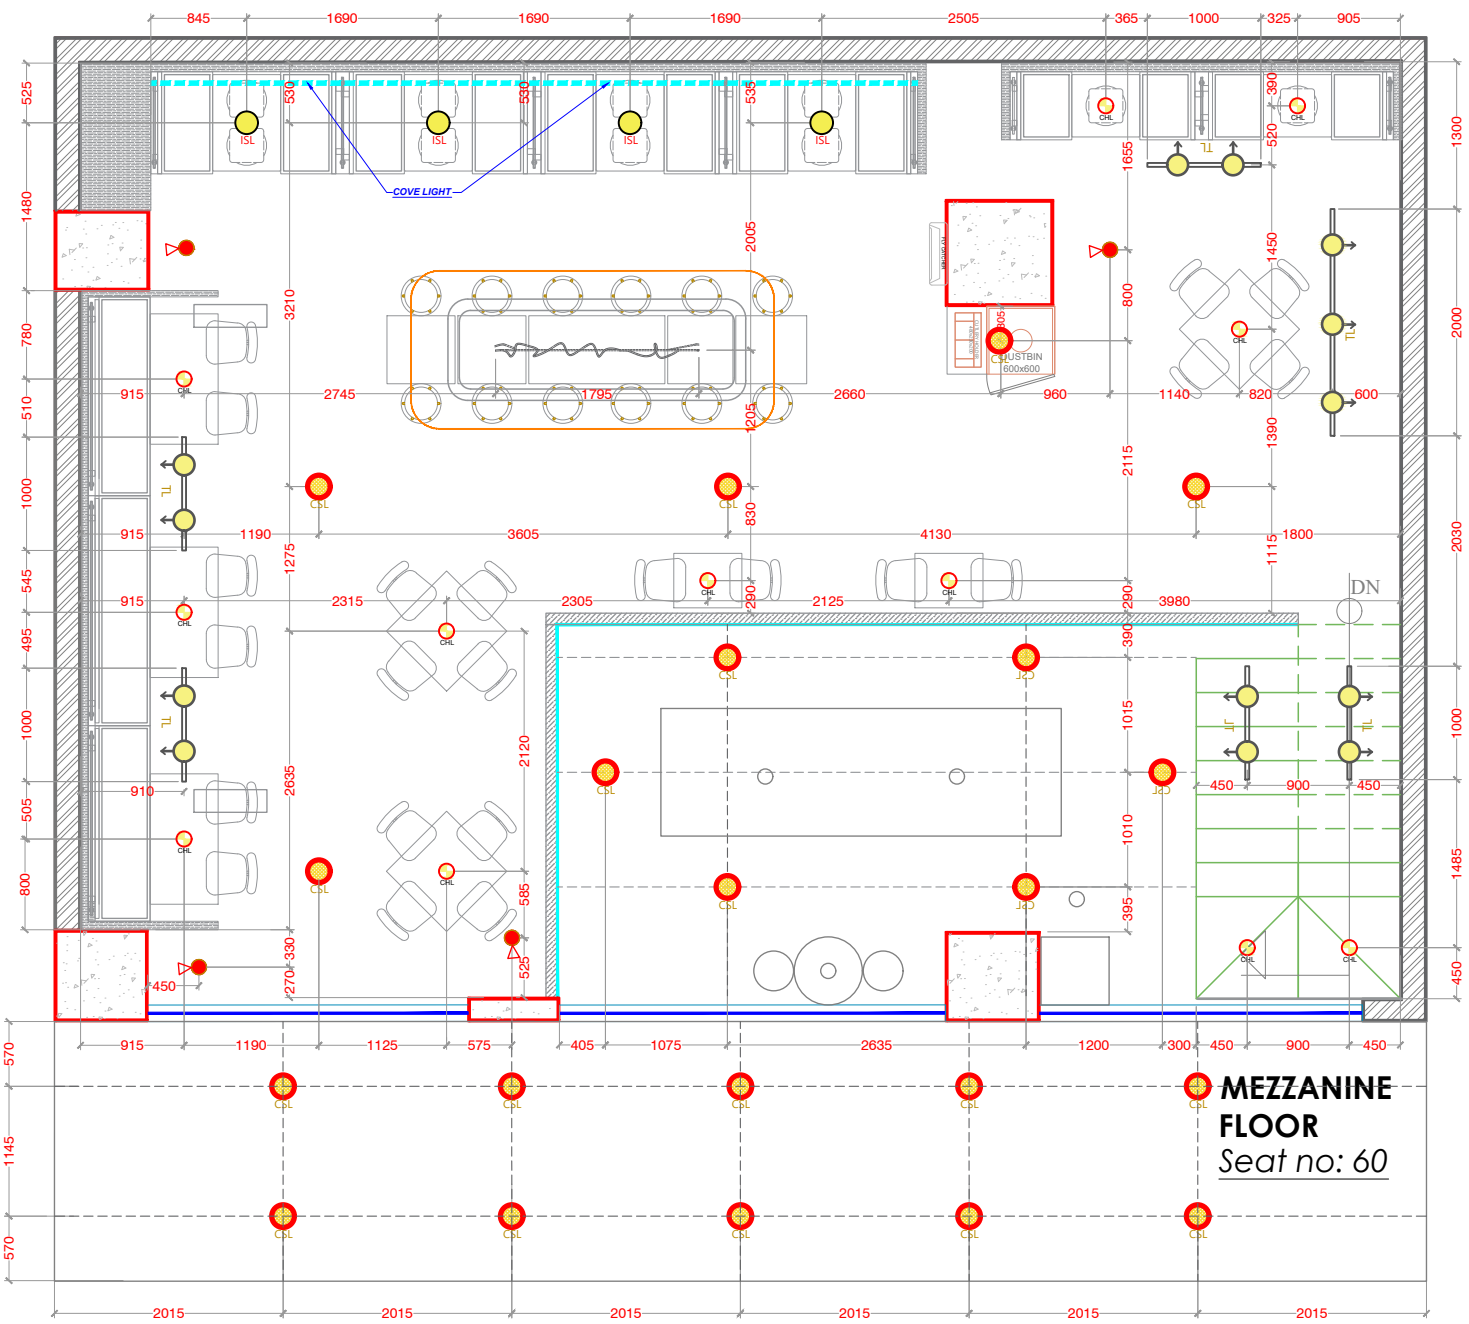

MEZZANINE FLOOR
Seat no: 60

TAT , PUNE — LEGENDS

Sl.No	Sym	Item Description	IMAGE	Qty.		Watts.
01		4' LED BATTEN LIGHT		No	9	30W
02		3' AMBIENCE LIGHT		No	3	30W
03	ISL	INTENSO FOCUS LIGHT		No	8	24 W
					22	30 W
04	RVL	REVOLVE LIGHT		No	4	34 W
05		LED STRIP LIGHT		No	4	12 W/M
07	TL	TRACK LIGHT 1M CHANNEL		No	6	1 Mtr
		TRACK LIGHT (Black)		No	12	22 Watts
08	CHL	BLACK CYLINDER PENDENT LIGHT 3 mtr suspension		No	14	30 W
09		CEILING SURFACE LIGHT			21	20 W
10		TILTABLE LIGHTS (white shell with warm light)		No	6	20 W
11		CUSTOM LIGHT Length-900mm		No	3	
12	TL TL	TRACK LIGHT 2M CHANNEL		No	1	2 Mtr
		TRACK LIGHT (Black)		No	3	22 Watts

PROJECT
TATHWADE,
PUNE
TAT

LEGENDS

LIGHTING HEIGHTS	
ISL	FIXED ON FALSE CEILING
RVL	FIXED ON FALSE CEILING
HPL	850MM FROM TABLE TOP
TBL	FIXED ON RACE WAY
TSL	FIXED ON TRUE CEILING
VLT	850MM FROM TABLE TOP
CHL	850MM FROM TABLE TOP
CSL, GLT	FIXED ON TRUE CEILING

(EL - EMERGENCY LIGHT)


DESCRIPTION

LIGHTING LAYOUT

Scale	Date	
NTBS	05 02 2026	R0
CHECKED BY	WASIM AKRAM	
DESIGNED BY	EZHIL K	
DRAUGHT BY	SRI SUDHARSAN	
CONTRACTOR		

CALIFORNIA BURRITO
INDIA
253/A 13th CROSS,2nd STAGE INDIRA NAGAR,
BANGALORE 560038, INDIA

THE COPYRIGHT AND ALL OTHER RIGHTS IN AND RELATING TO THIS PUBLICATION BELONG TO AND ARE THE SOLE PROPERTY OF CALIFORNIA BURRITO ALL RIGHTS ARE RESERVED. NEITHER THE WHOLE NOR ANY PART OF THIS PUBLICATION MAY BE REPRODUCED OR TRANSMITTED IN ANY FORM OR BY ANY ELECTRONIC OR MECHANICAL MEANS INCLUDING PHOTOCOPYING AND RECORDING OR FROM ANY RETRIEVAL SYSTEM WITHOUT THE PRIOR WRITTEN LICENCE FROM THE OWNER CALIFORNIA BURRITO

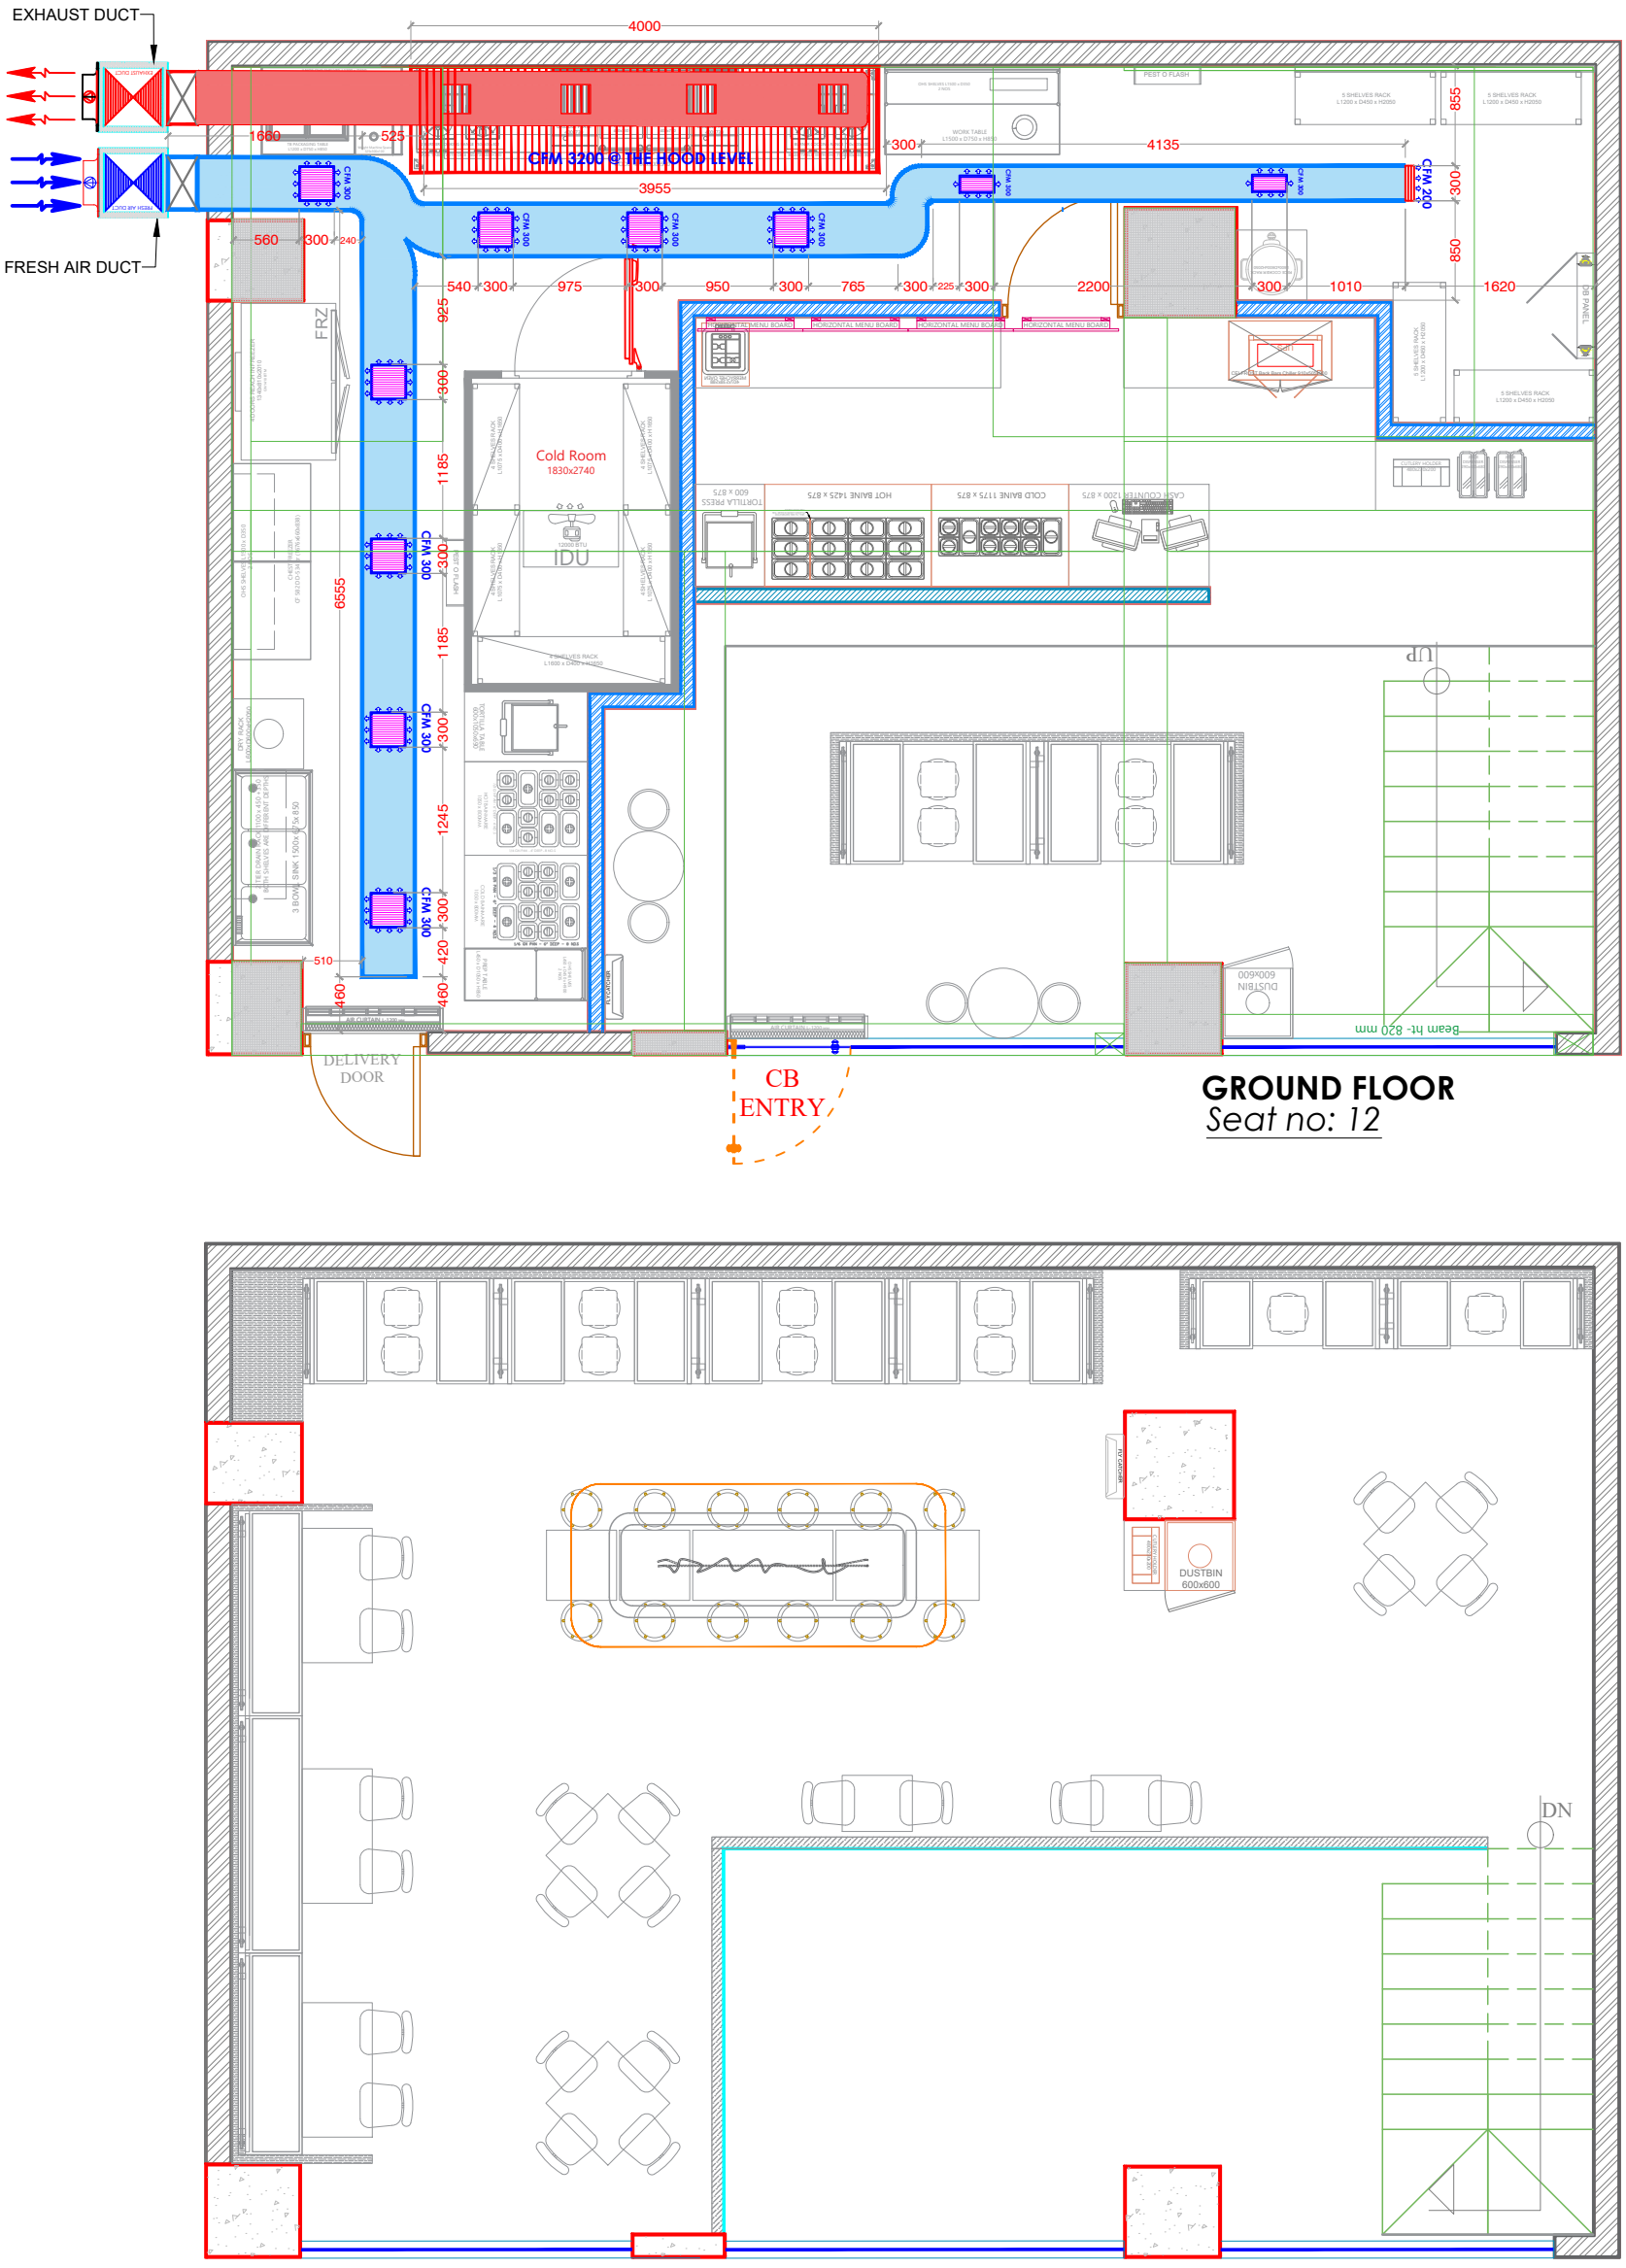

GROUND FLOOR
Seat no: 12

MEZZANINE FLOOR
Seat no: 60

PROJECT
TATHWADE,
PUNE
TAT

LEGENDS

DESCRIPTION


HVAC LAYOUT

Scale	Date	
NTBS	05 02 2026	R0
CHECKED BY	WASIM AKRAM	
DESIGNED BY	EZHIL K	
DRAUGHT BY	SRI SUDHARSAN	
CONTRACTOR		

CALIFORNIA BURRITO
INDIA


253/A 13th CROSS,2nd STAGE INDIRA NAGAR,
BANGALORE 560038, INDIA

THE COPYRIGHT AND ALL OTHER RIGHTS IN AND RELATING TO THIS PUBLICATION BELONG TO AND ARE THE SOLE PROPERTY OF CALIFORNIA BURRITO. ALL RIGHTS ARE RESERVED. NEITHER THE WHOLE NOR ANY PART OF THIS PUBLICATION MAY BE REPRODUCED OR TRANSMITTED IN ANY FORM OR BY ANY ELECTRONIC OR MECHANICAL MEANS INCLUDING PHOTOCOPYING AND RECORDING OR FROM ANY RETRIEVAL SYSTEM WITHOUT THE PRIOR WRITTEN LICENCE FROM THE OWNER CALIFORNIA BURRITO

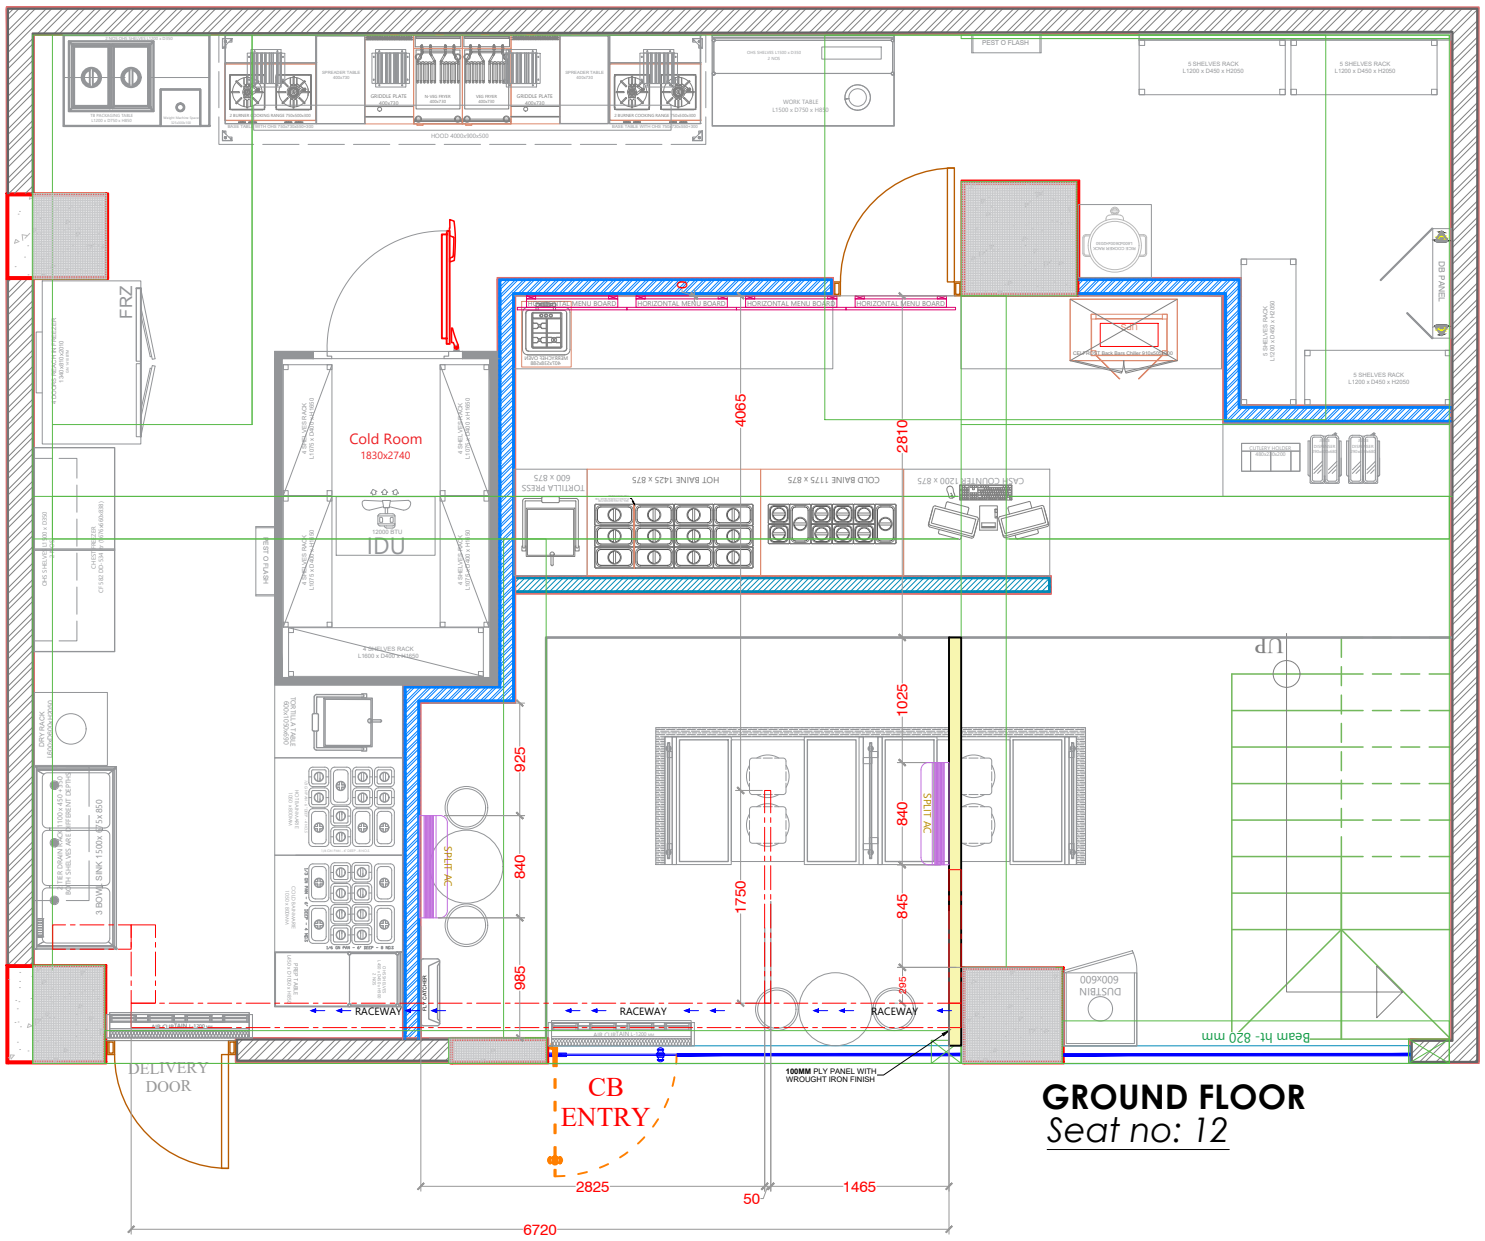

GROUND FLOOR

Seat no: 12

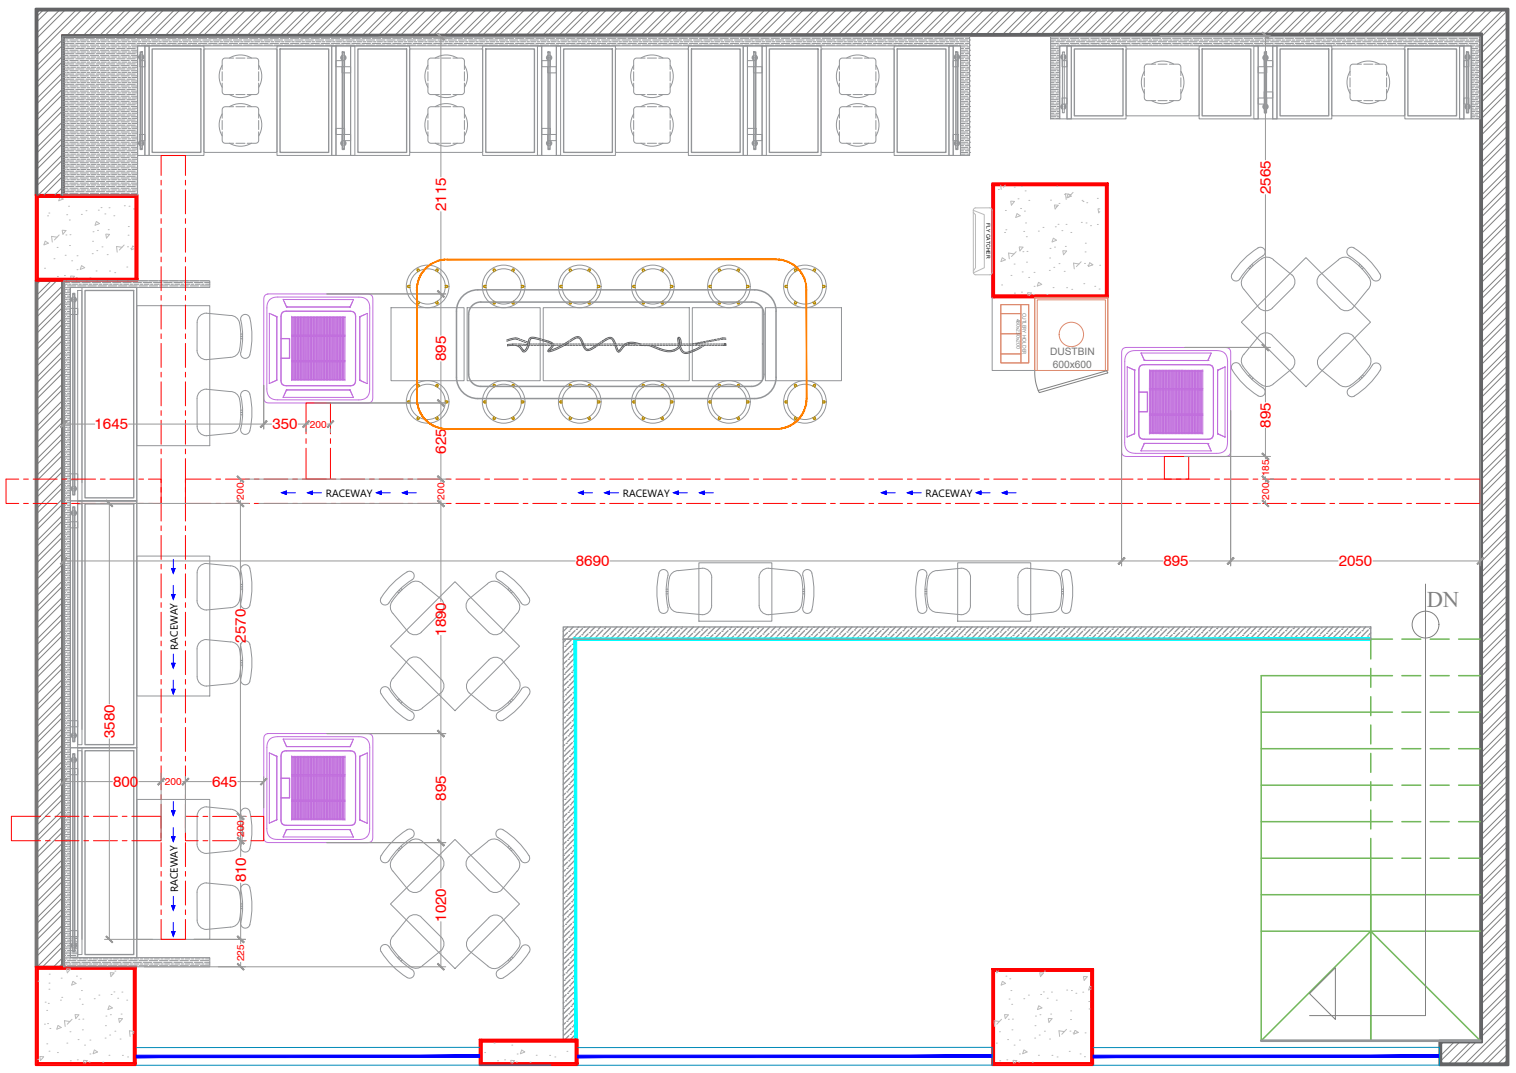

MEZZANINE FLOOR

Seat no: 60

PROJECT
TATHWADE,
PUNE
TAT

LEGENDS

Cassatte Ac unit 3 Nos

Split Ac unit 2 Nos

raceway

Raceway of 50-200 mm wide

DESCRIPTION


AC LAYOUT

Scale	Date	
NTBS	05 02 2026	R0
CHECKED BY	WASIM AKRAM	
DESIGNED BY	EZHIL K	
DRAUGHT BY	SRI SUDHARSAN	
CONTRACTOR		


CALIFORNIA BURRITO
INDIA

253/A 13th CROSS,2nd STAGE INDIRA NAGAR,
BANGALORE 560038, INDIA

THE COPYRIGHT AND ALL OTHER RIGHTS IN AND RELATING TO THIS PUBLICATION BELONG TO AND ARE THE SOLE PROPERTY OF CALIFORNIA BURRITO ALL RIGHTS ARE RESERVED. NEITHER THE WHOLE NOR ANY PART OF THIS PUBLICATION MAY BE REPRODUCED OR TRANSMITTED IN ANY FORM OR BY ANY ELECTRONIC OR MECHANICAL MEANS INCLUDING PHOTOCOPYING AND RECORDING OR FROM ANY RETRIEVAL SYSTEM WITHOUT THE PRIOR WRITTEN LICENCE FROM THE OWNER CALIFORNIA BURRITO

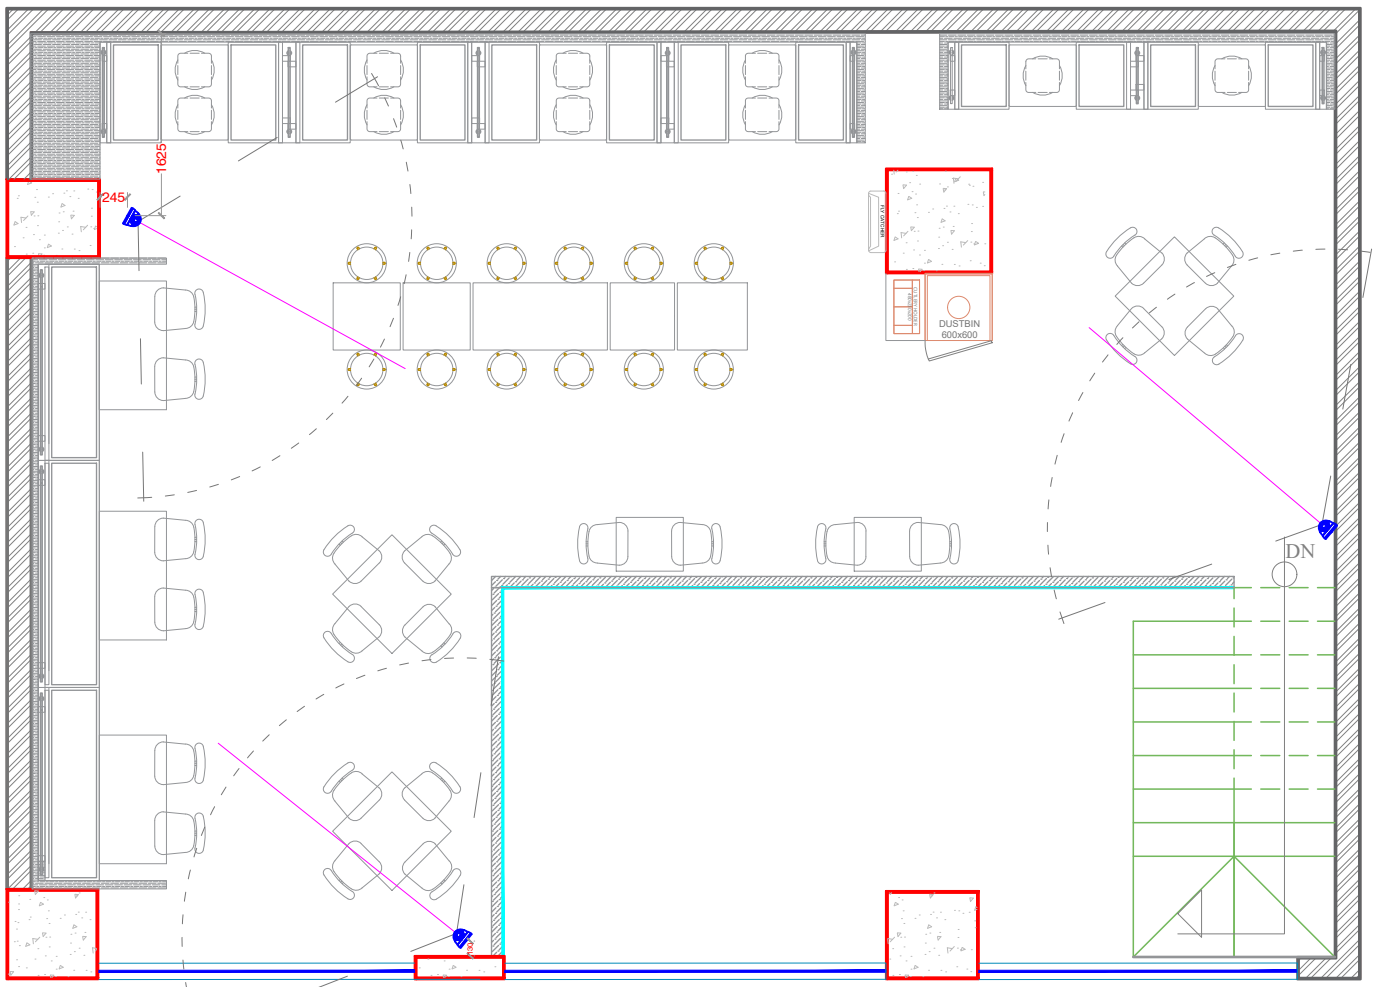

MEZZANINE FLOOR
Seat no: 60

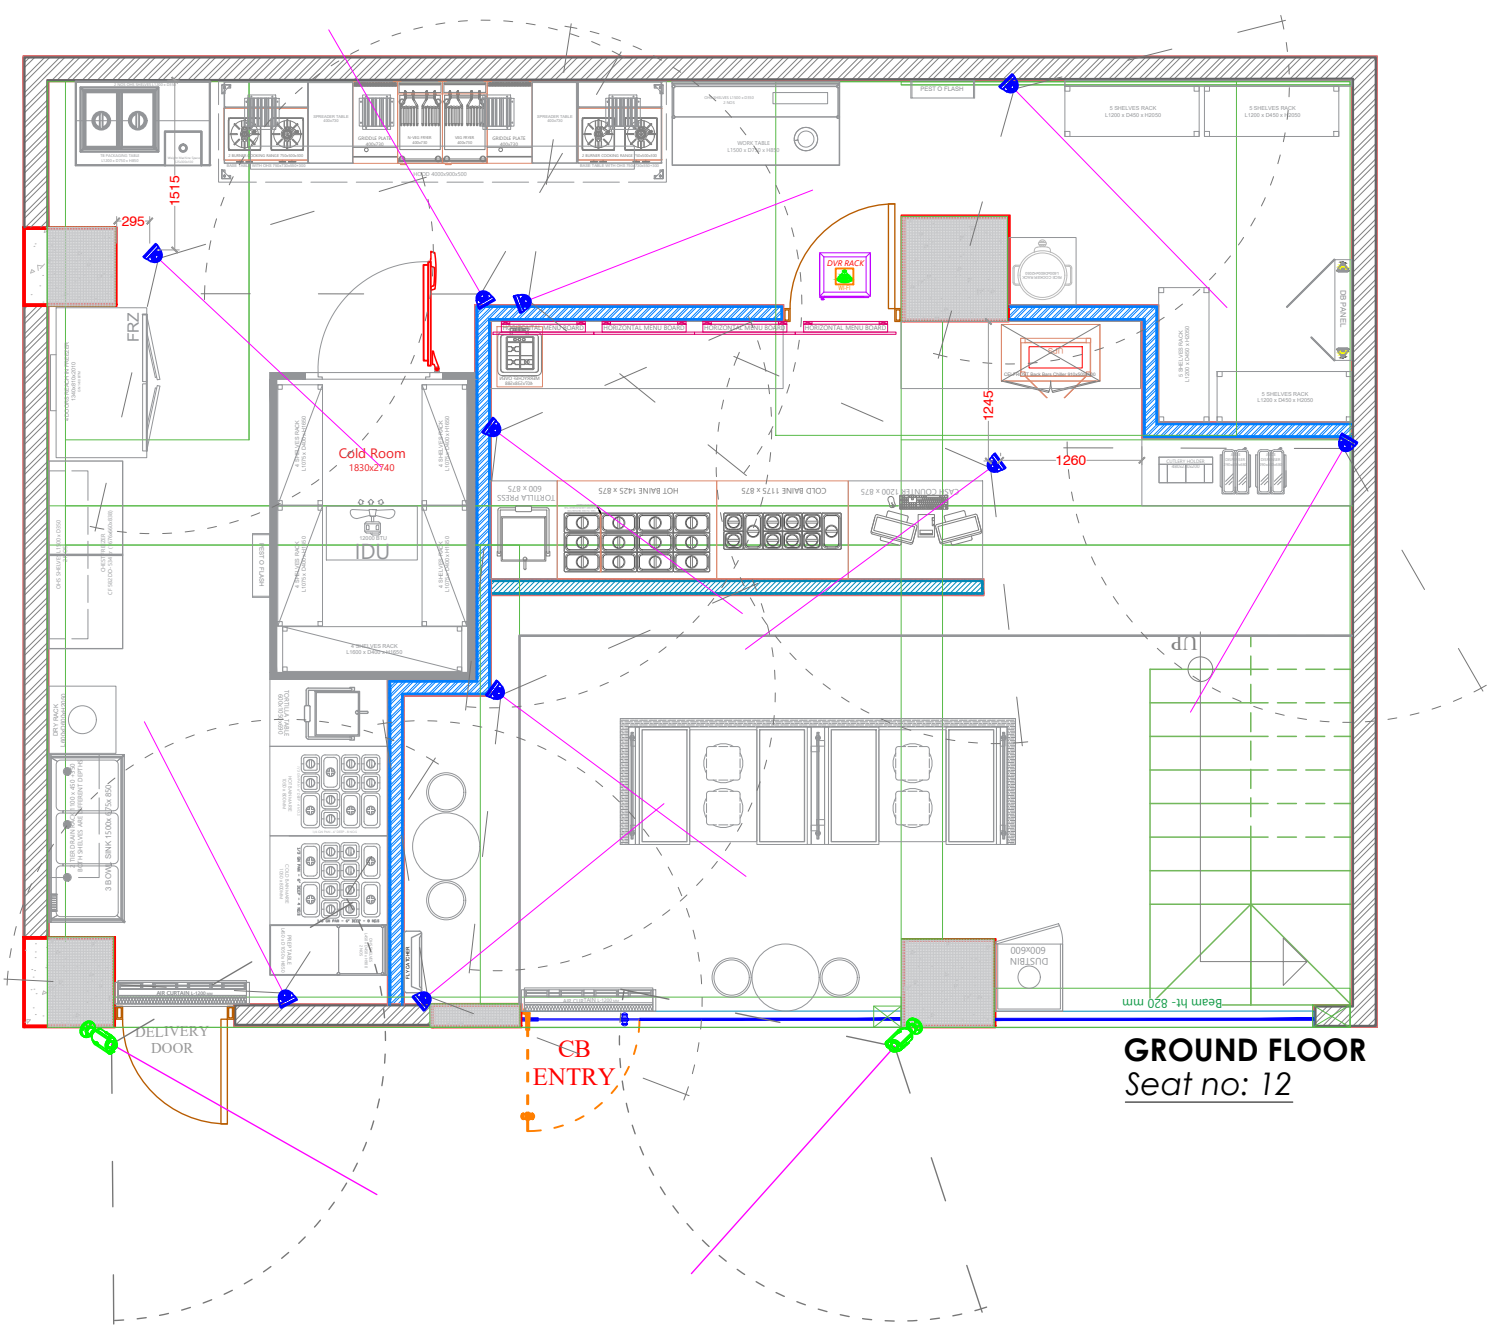

GROUND FLOOR
Seat no: 12

PROJECT
TATHWADE,
PUNE
TAT

LEGENDS

CCTV & WI-FI LEGEND :

SI NO	SYMBOL	DESCRIPTION	QTY
01		HIK VISION, EXIR, HD VIDEO, WDRWITH H.265+	13
02		BULLET CAM	02
03		WI-FI DEVICES	01
04		CAT 6 CABLE CONDUIT	100 rmt

DESCRIPTION


CAMERA LAYOUT

Scale	Date	
NTBS	05 02 2026	R0
CHECKED BY	WASIM AKRAM	
DESIGNED BY	EZHIL K	
DRAUGHT BY	SRI SUDHARSAN	
CONTRACTOR		


CALIFORNIA BURRITO

CALIFORNIA BURRITO
INDIA
253/A 13th CROSS,2nd STAGE INDIRA NAGAR,
BANGALORE 560038, INDIA

THE COPYRIGHT AND ALL OTHER RIGHTS IN AND RELATING TO THIS PUBLICATION BELONG TO AND ARE THE SOLE PROPERTY OF CALIFORNIA BURRITO ALL RIGHTS ARE RESERVED. NEITHER THE WHOLE NOR ANY PART OF THIS PUBLICATION MAY BE REPRODUCED OR TRANSMITTED IN ANY FORM OR BY ANY ELECTRONIC OR MECHANICAL MEANS INCLUDING PHOTOCOPYING AND RECORDING OR FROM ANY RETRIEVAL SYSTEM WITHOUT THE PRIOR WRITTEN LICENCE FROM THE OWNER CALIFORNIA BURRITO

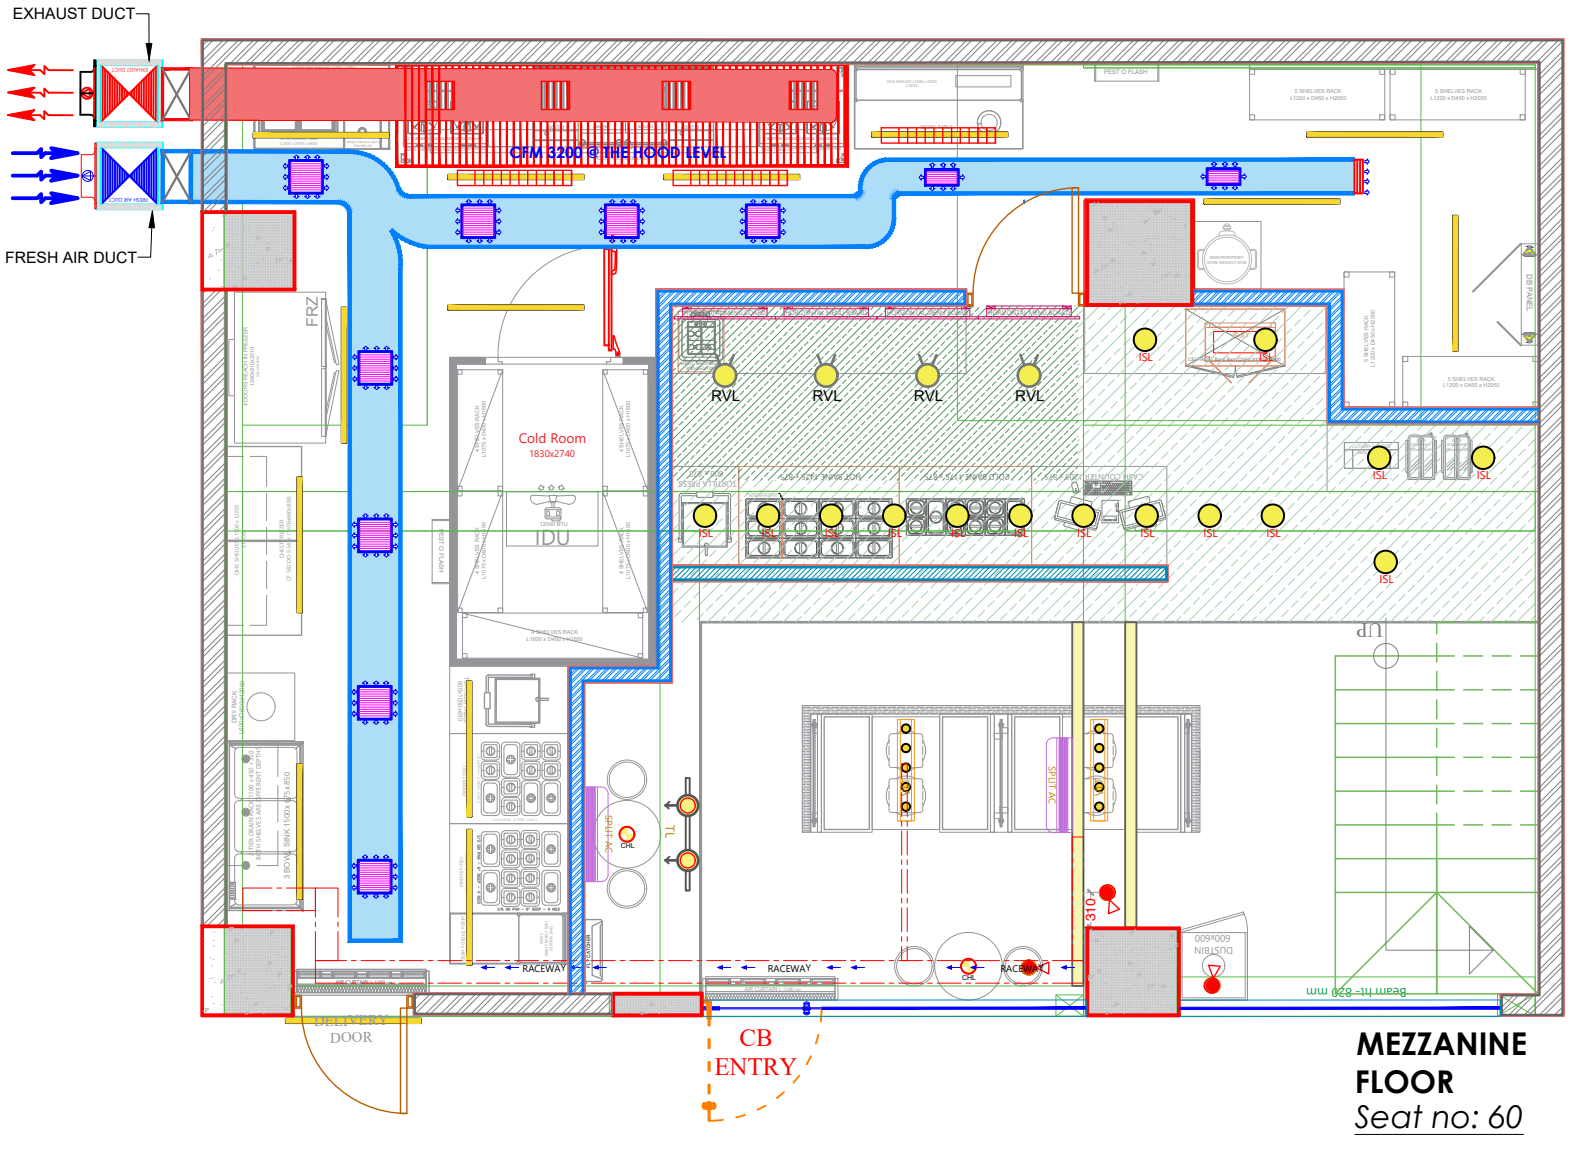

MEZZANINE FLOOR
Seat no: 60

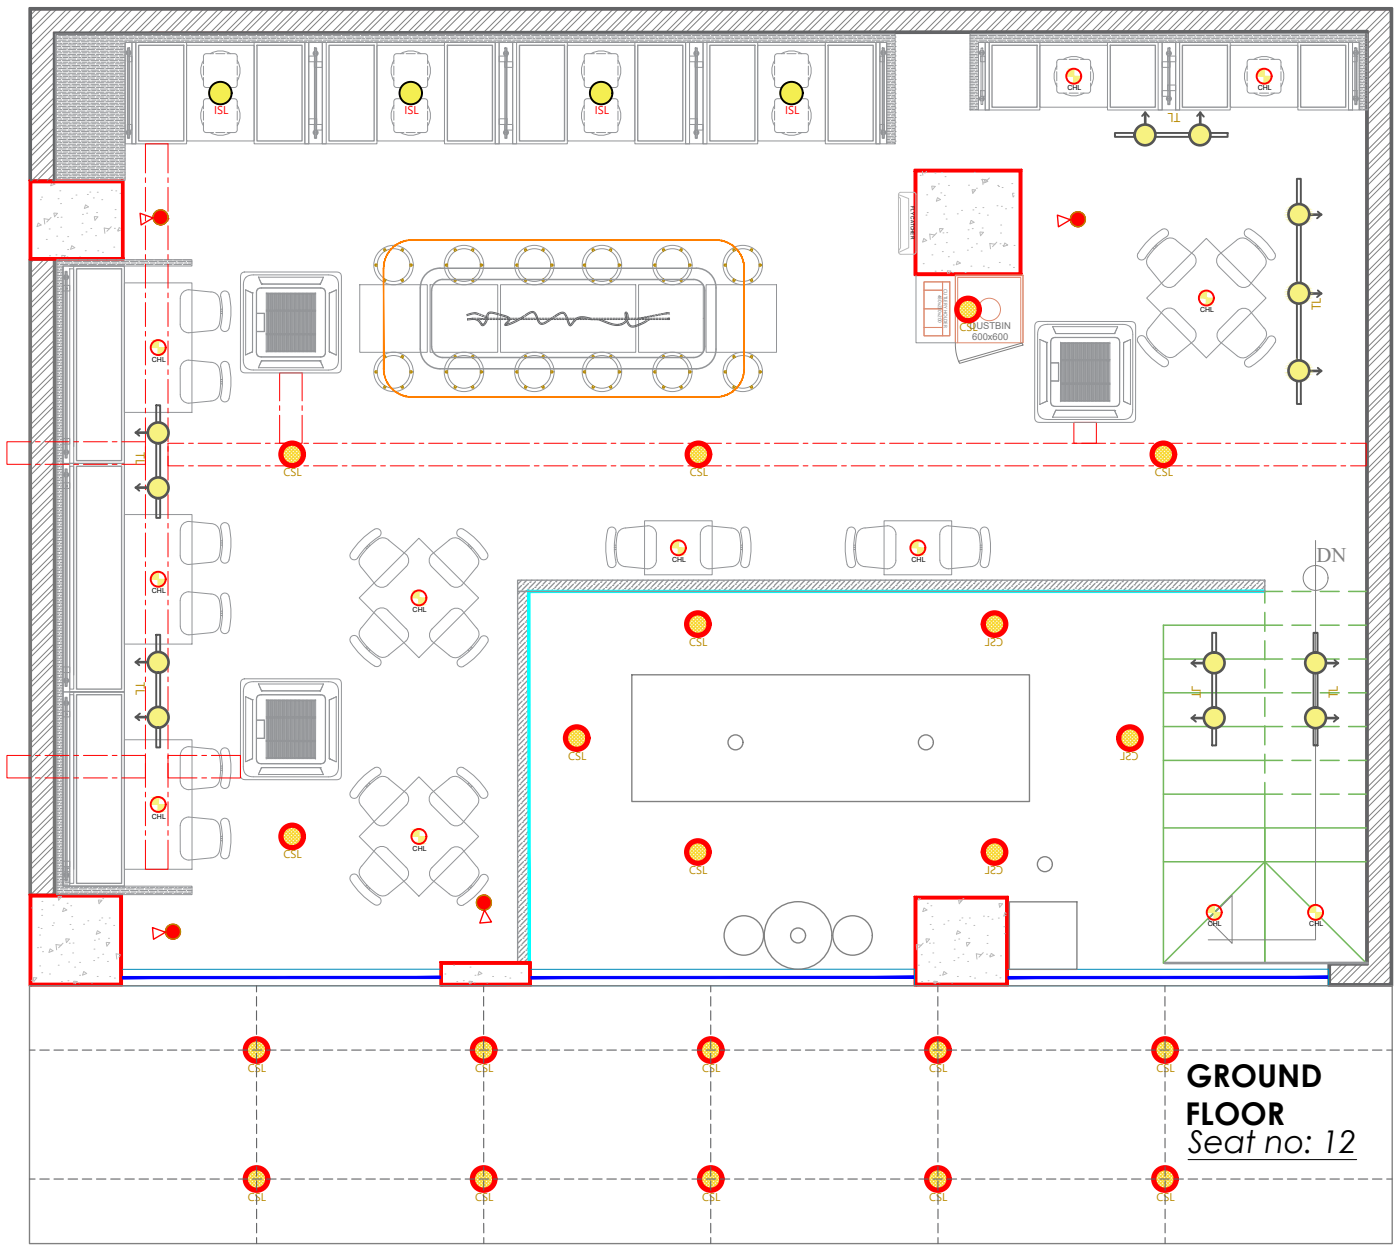

GROUND FLOOR
Seat no: 12

PROJECT
TATHWADE,
PUNE
TAT

LEGENDS


DESCRIPTION

RCP LAYOUT


Scale	Date	
NTBS	05 02 2026	R0
CHECKED BY	WASIM AKRAM	
DESIGNED BY	EZHIL K	
DRAUGHT BY	SRI SUDHARSAN	
CONTRACTOR		

CALIFORNIA BURRITO
INDIA
253/A 13th CROSS,2nd STAGE INDIRA NAGAR,
BANGALORE 560038, INDIA

THE COPYRIGHT AND ALL OTHER RIGHTS IN AND RELATING TO THIS PUBLICATION BELONG TO AND ARE THE SOLE PROPERTY OF CALIFORNIA BURRITO. ALL RIGHTS ARE RESERVED. NEITHER THE WHOLE NOR ANY PART OF THIS PUBLICATION MAY BE REPRODUCED OR TRANSMITTED IN ANY FORM OR BY ANY ELECTRONIC OR MECHANICAL MEANS INCLUDING PHOTOCOPYING AND RECORDING OR FROM ANY RETRIEVAL SYSTEM WITHOUT THE PRIOR WRITTEN LICENCE FROM THE OWNER CALIFORNIA BURRITO

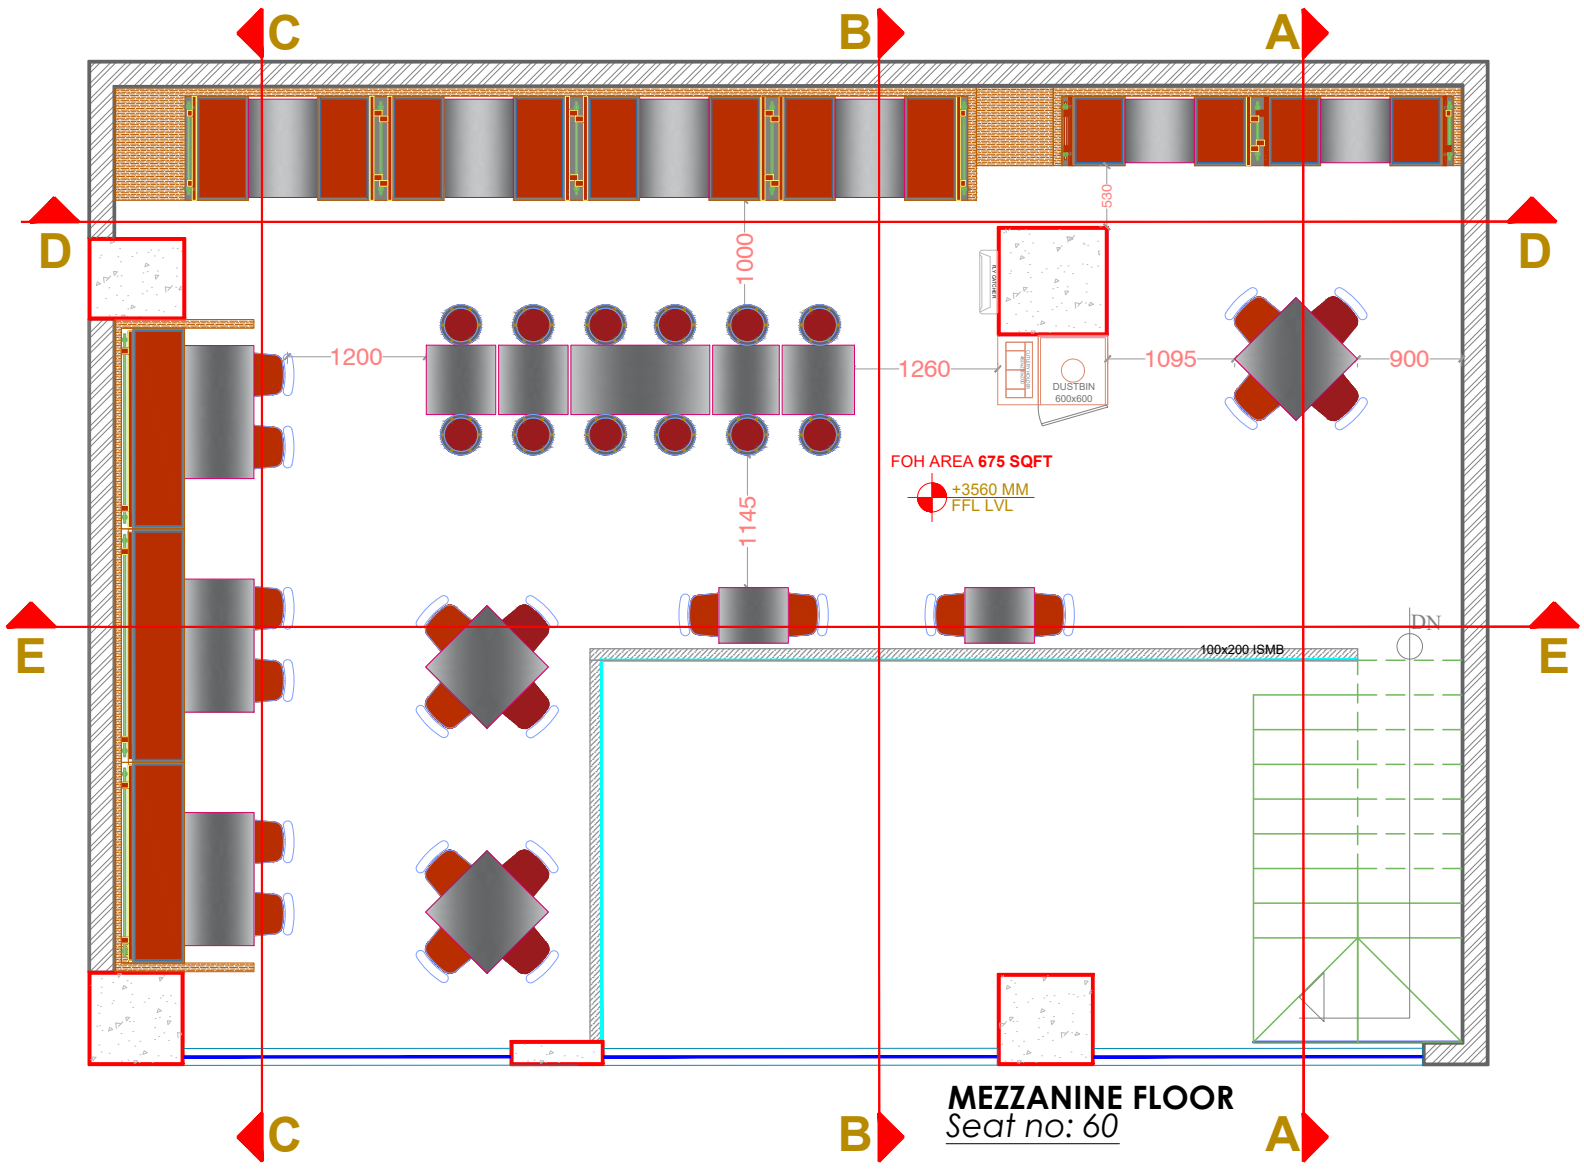

MEZZANINE FLOOR
Seat no: 60

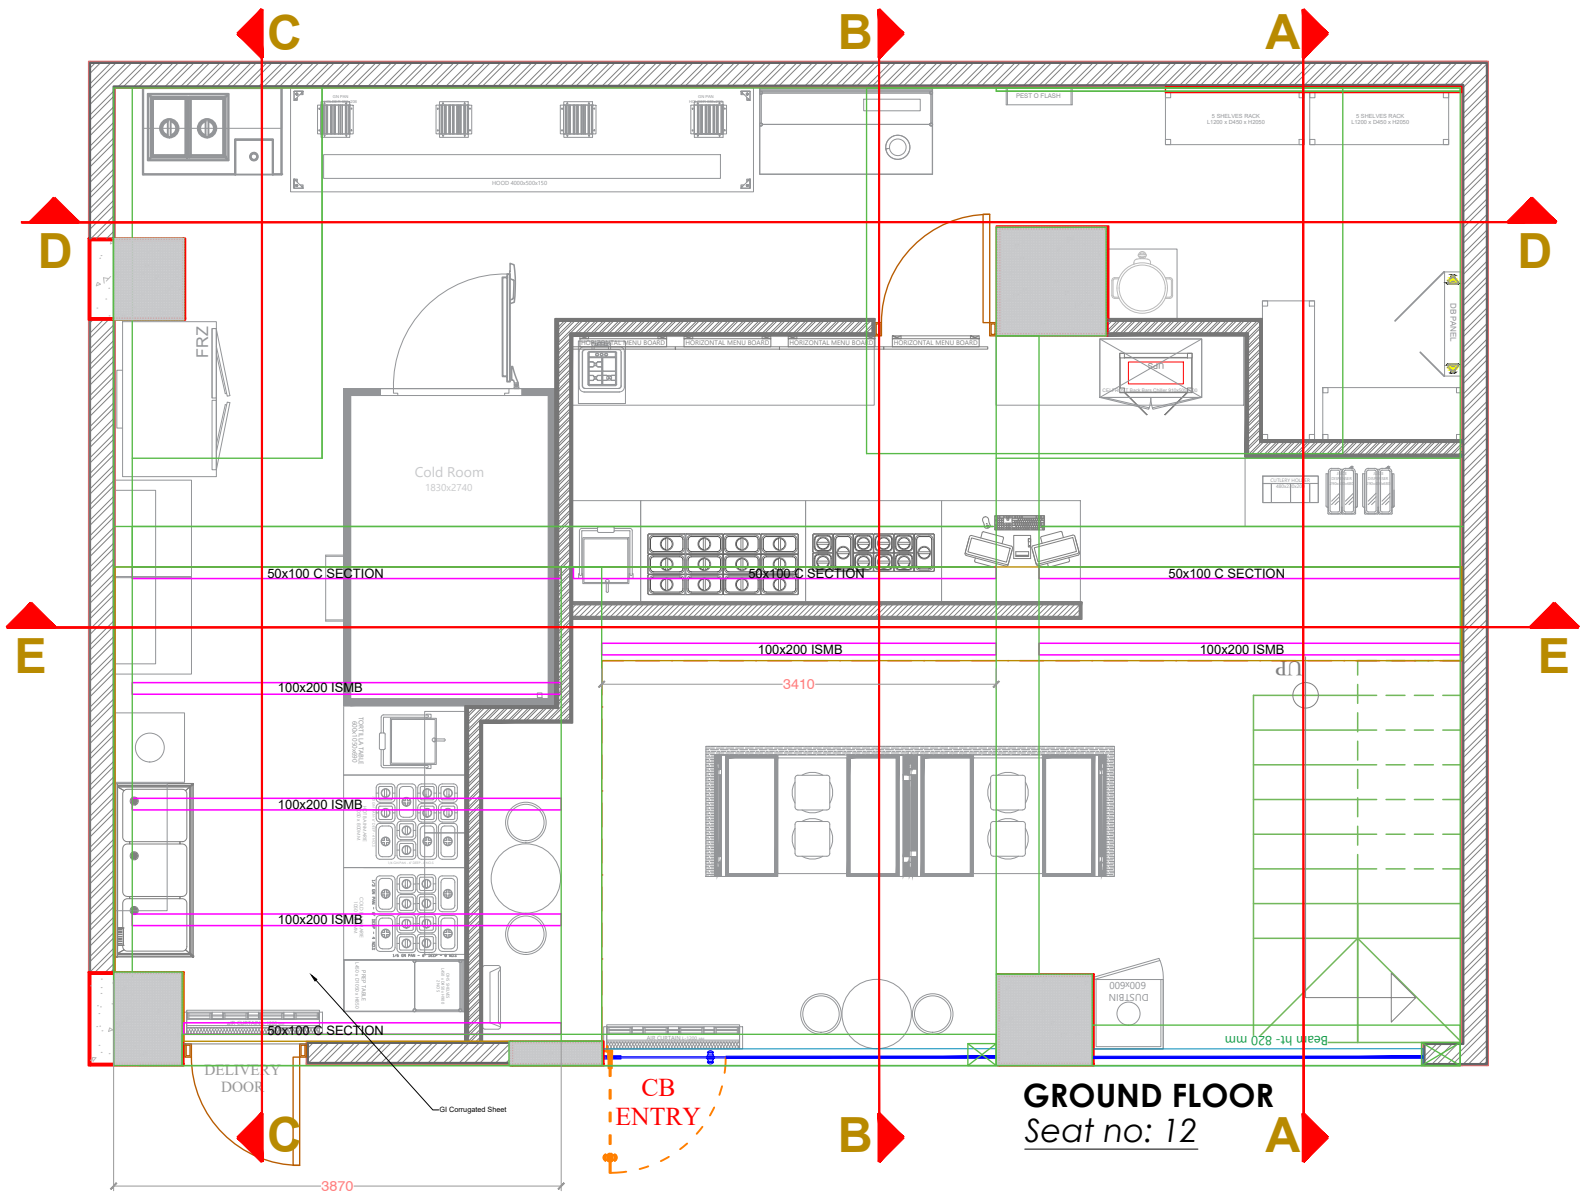

GROUND FLOOR
Seat no: 12

PROJECT
TATHWADE,
PUNE
TAT

LEGENDS


DESCRIPTION

SEC & ELEV PLAN


Scale	Date	
NTBS	05 02 2026	R0
CHECKED BY	WASIM AKRAM	
DESIGNED BY	EZHIL K	
DRAUGHT BY	SRI SUDHARSAN	
CONTRACTOR		

CALIFORNIA BURRITO
INDIA
253/A 13th CROSS,2nd STAGE INDIRA NAGAR,
BANGALORE 560038, INDIA


THE COPYRIGHT AND ALL OTHER RIGHTS IN AND RELATING TO THIS PUBLICATION BELONG TO AND ARE THE SOLE PROPERTY OF CALIFORNIA BURRITO ALL RIGHTS ARE RESERVED. NEITHER THE WHOLE NOR ANY PART OF THIS PUBLICATION MAY BE REPRODUCED OR TRANSMITTED IN ANY FORM OR BY ANY ELECTRONIC OR MECHANICAL MEANS INCLUDING PHOTOCOPYING AND RECORDING OR FROM ANY RETRIEVAL SYSTEM WITHOUT THE PRIOR WRITTEN LICENCE FROM THE OWNER CALIFORNIA BURRITO

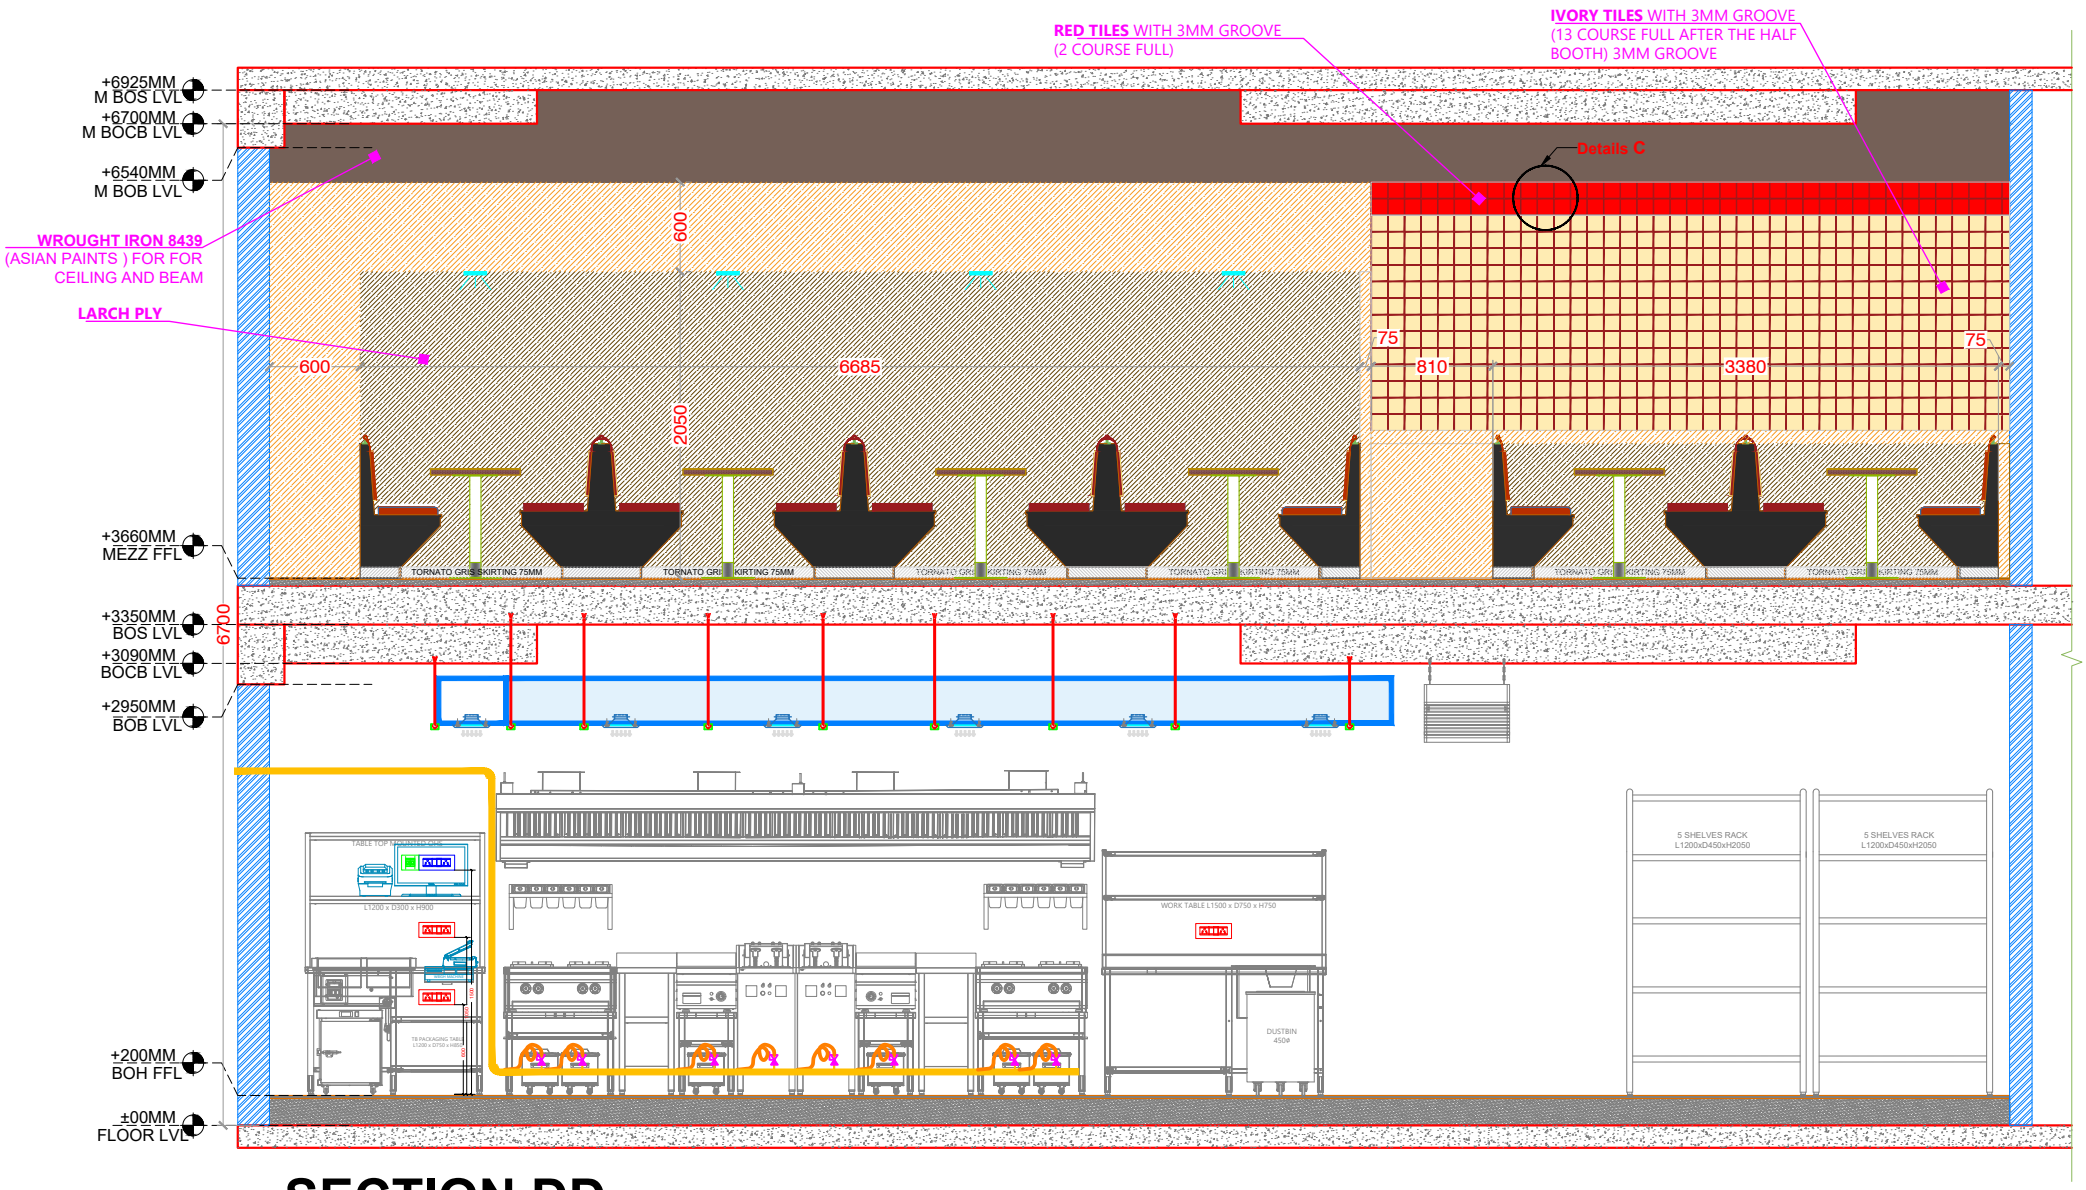

SECTION DD

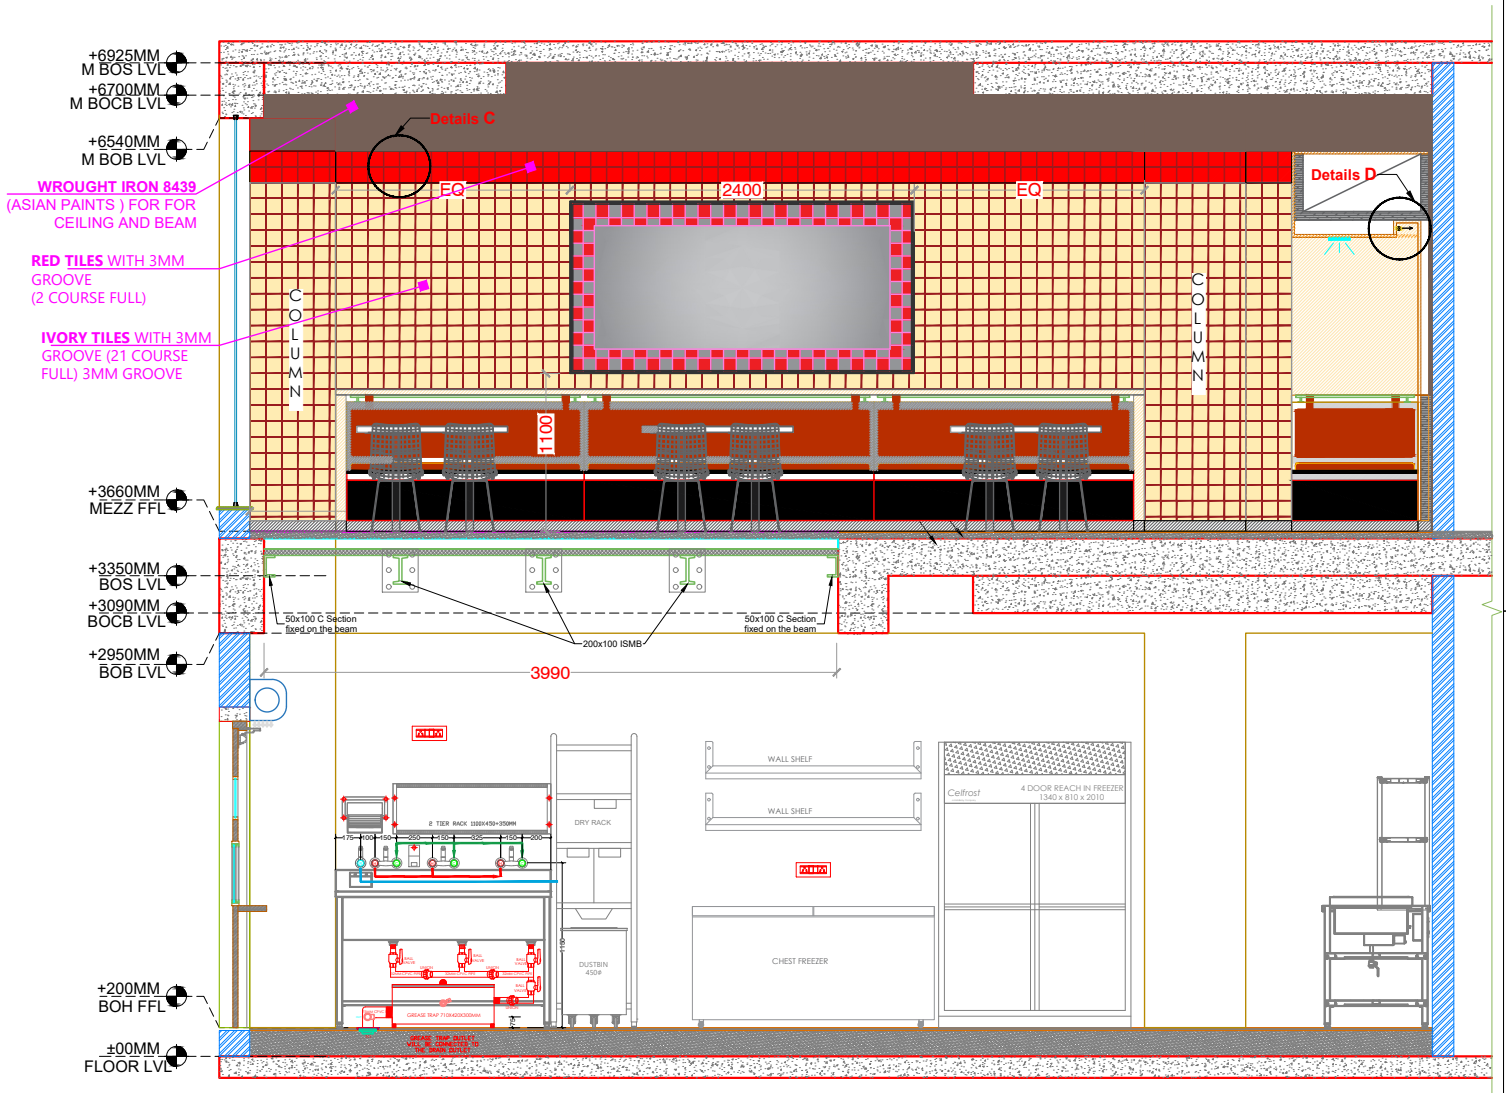

SECTION CC

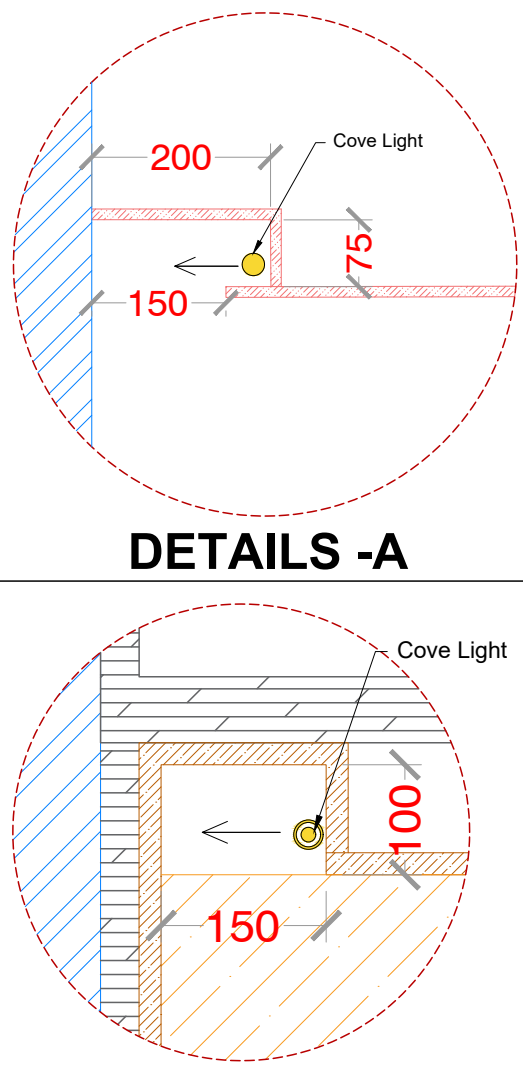

DETAILS -A

DETAILS -D

PROJECT
TATHWADE,
PUNE
TAT

LEGENDS


DESCRIPTION

SEC & ELEV PLAN


Scale	Date	
NTBS	05 02 2026	R0
CHECKED BY	WASIM AKRAM	
DESIGNED BY	EZHIL K	
DRAUGHT BY	SRI SUDHARSAN	
CONTRACTOR		

CALIFORNIA BURRITO
INDIA
253/A 13th CROSS,2nd STAGE INDIRA NAGAR,
BANGALORE 560038, INDIA


THE COPYRIGHT AND ALL OTHER RIGHTS IN AND RELATING TO THIS PUBLICATION BELONG TO AND ARE THE SOLE PROPERTY OF CALIFORNIA BURRITO. ALL RIGHTS ARE RESERVED. NEITHER THE WHOLE NOR ANY PART OF THIS PUBLICATION MAY BE REPRODUCED OR TRANSMITTED IN ANY FORM OR BY ANY ELECTRONIC OR MECHANICAL MEANS INCLUDING PHOTOCOPYING AND RECORDING OR FROM ANY RETRIEVAL SYSTEM WITHOUT THE PRIOR WRITTEN LICENCE FROM THE OWNER CALIFORNIA BURRITO

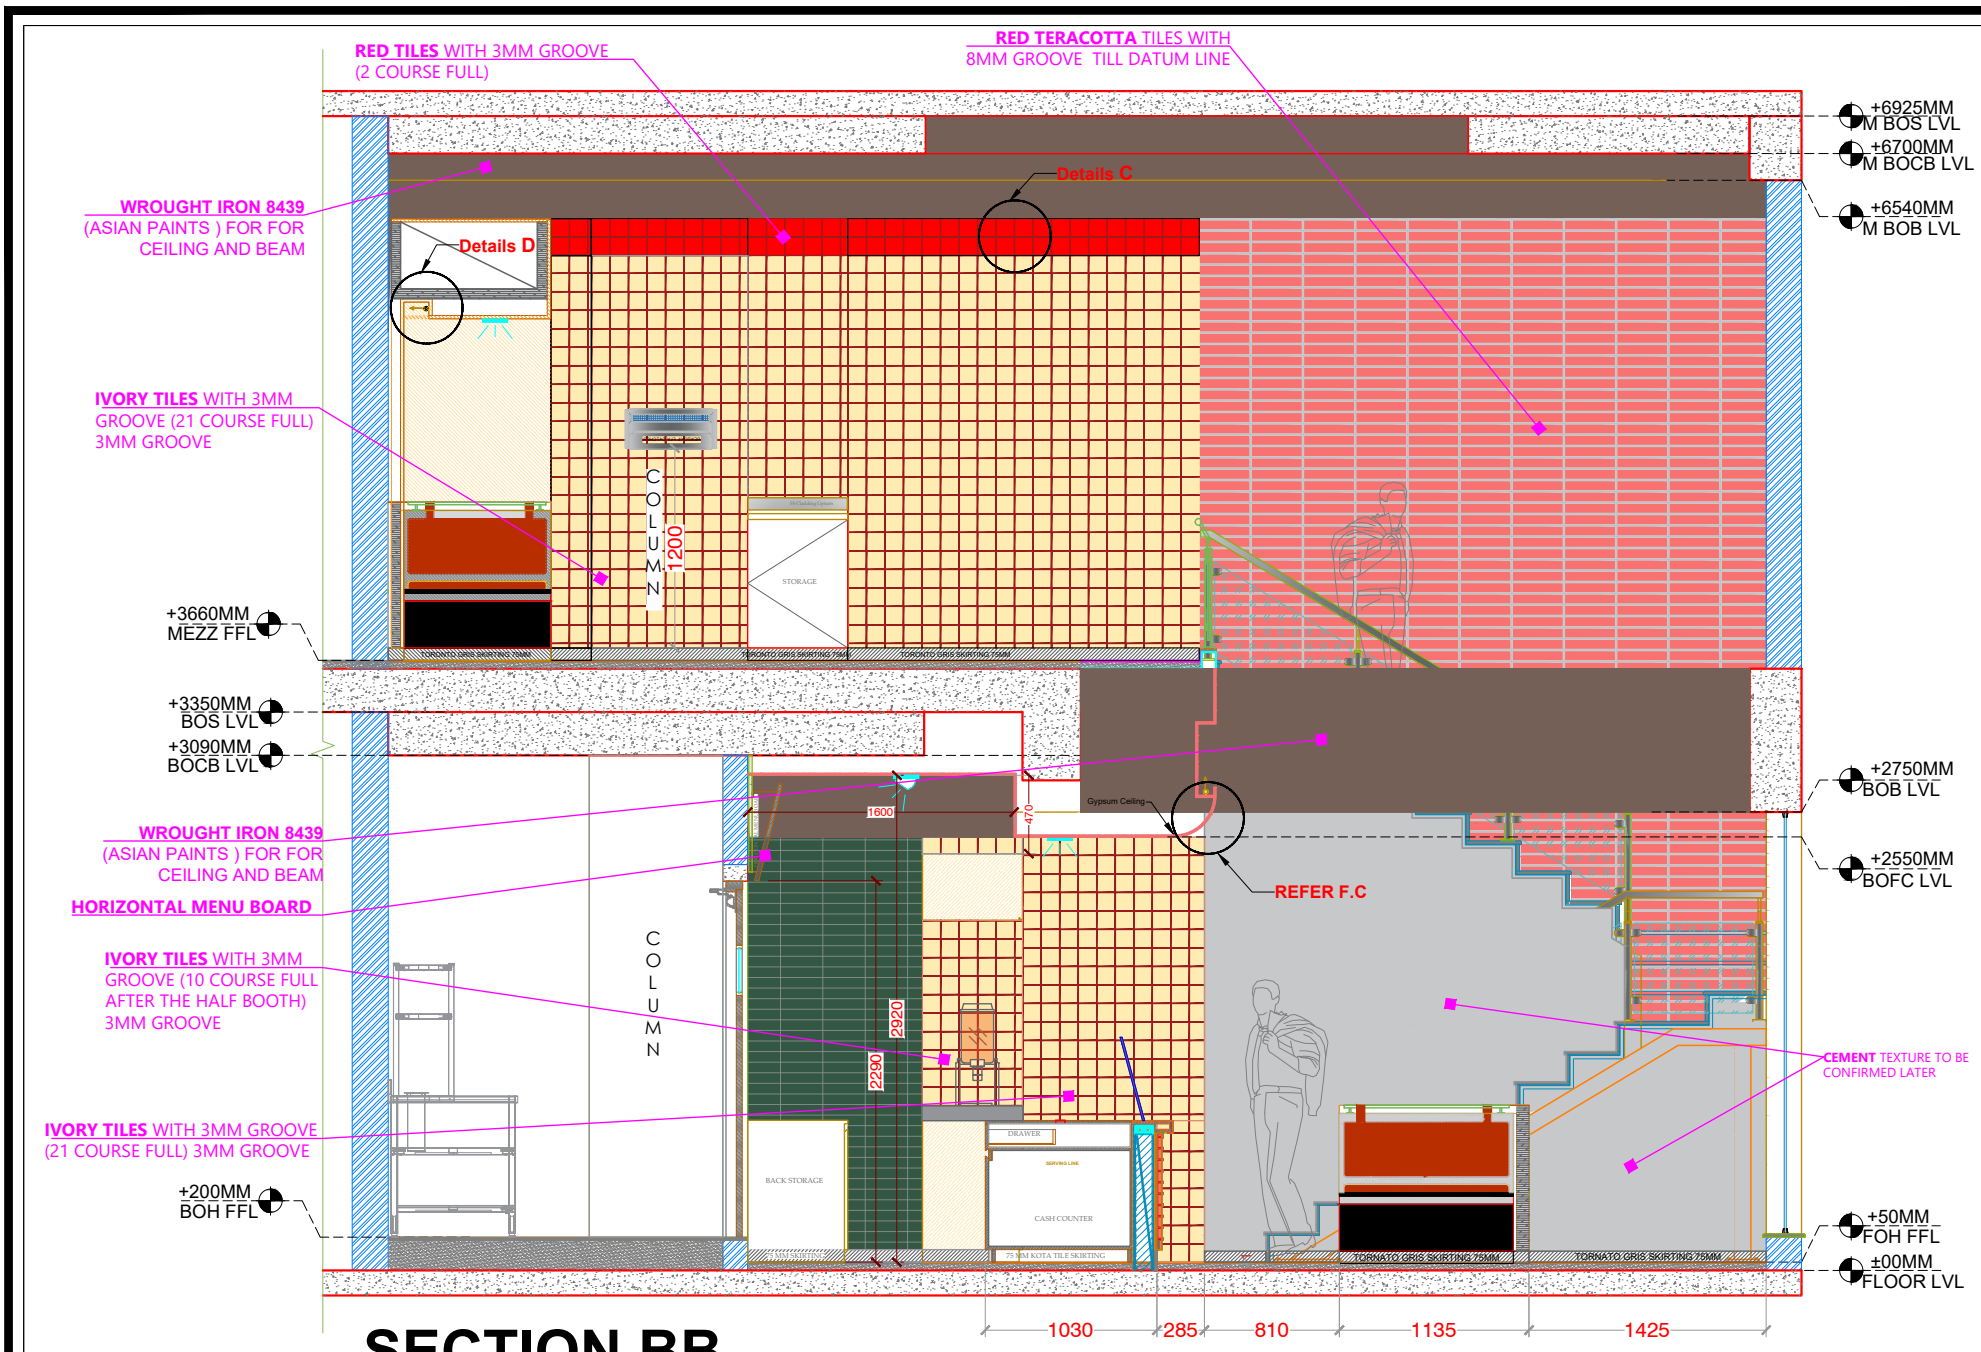


SECTION BB

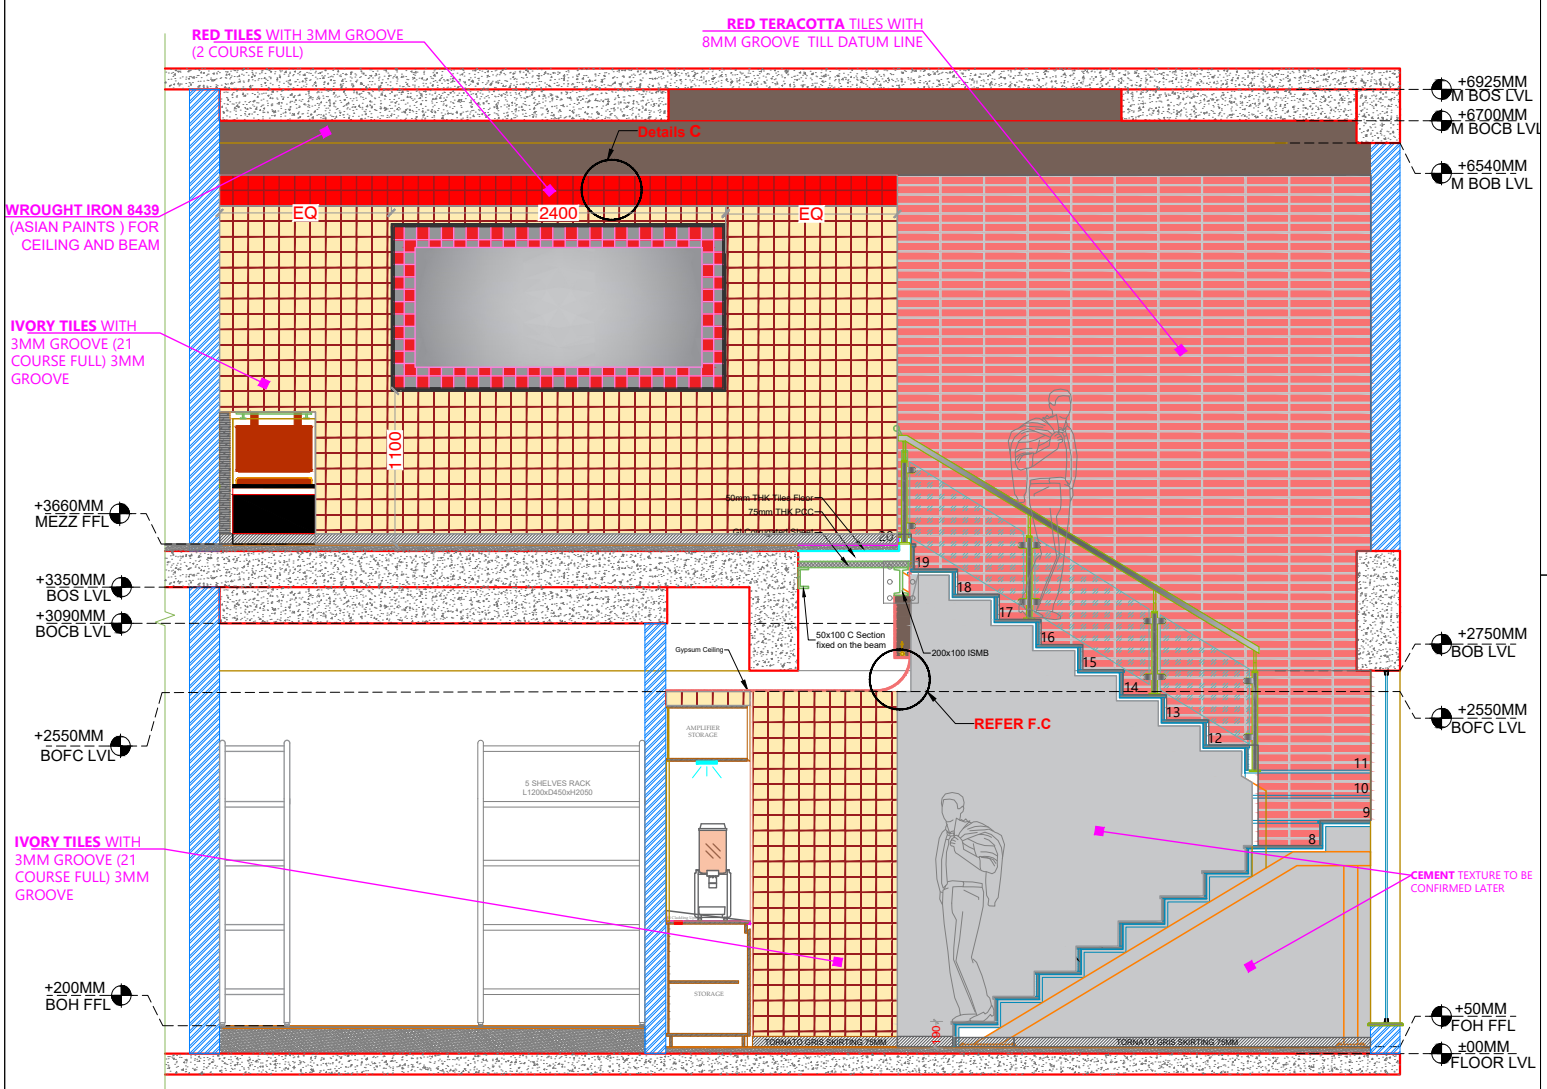

SECTION AA

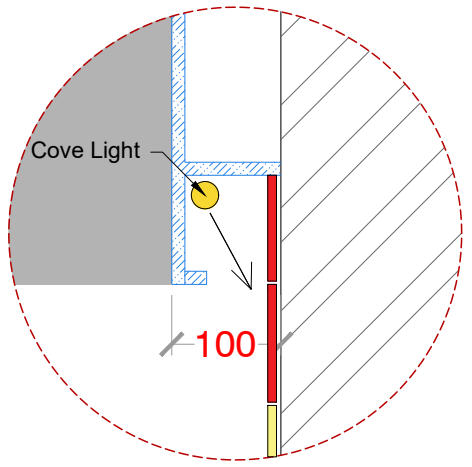

DETAILS -C

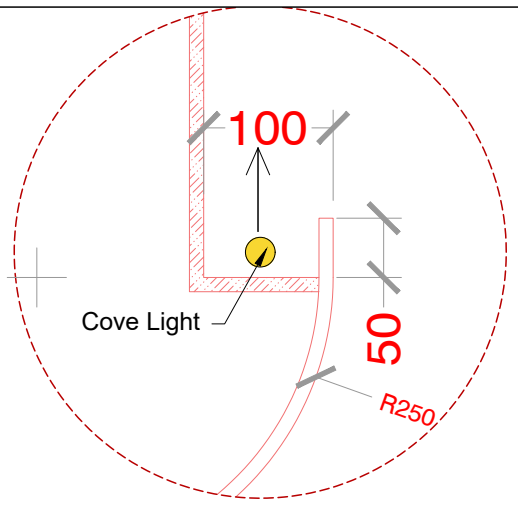

DETAILS -B

PROJECT
TATHWADE,
PUNE
TAT

LEGENDS


DESCRIPTION

SEC & ELEV PLAN


Scale	Date	
NTBS	05 02 2026	R0
CHECKED BY	WASIM AKRAM	
DESIGNED BY	EZHIL K	
DRAUGHT BY	SRI SUDHARSAN	
CONTRACTOR		

CALIFORNIA BURRITO
INDIA
253/A 13th CROSS,2nd STAGE INDIRA NAGAR,
BANGALORE 560038, INDIA


THE COPYRIGHT AND ALL OTHER RIGHTS IN AND RELATING TO THIS PUBLICATION BELONG TO AND ARE THE SOLE PROPERTY OF CALIFORNIA BURRITO. ALL RIGHTS ARE RESERVED. NEITHER THE WHOLE NOR ANY PART OF THIS PUBLICATION MAY BE REPRODUCED OR TRANSMITTED IN ANY FORM OR BY ANY ELECTRONIC OR MECHANICAL MEANS INCLUDING PHOTOCOPYING AND RECORDING OR FROM ANY RETRIEVAL SYSTEM WITHOUT THE PRIOR WRITTEN LICENCE FROM THE OWNER CALIFORNIA BURRITO

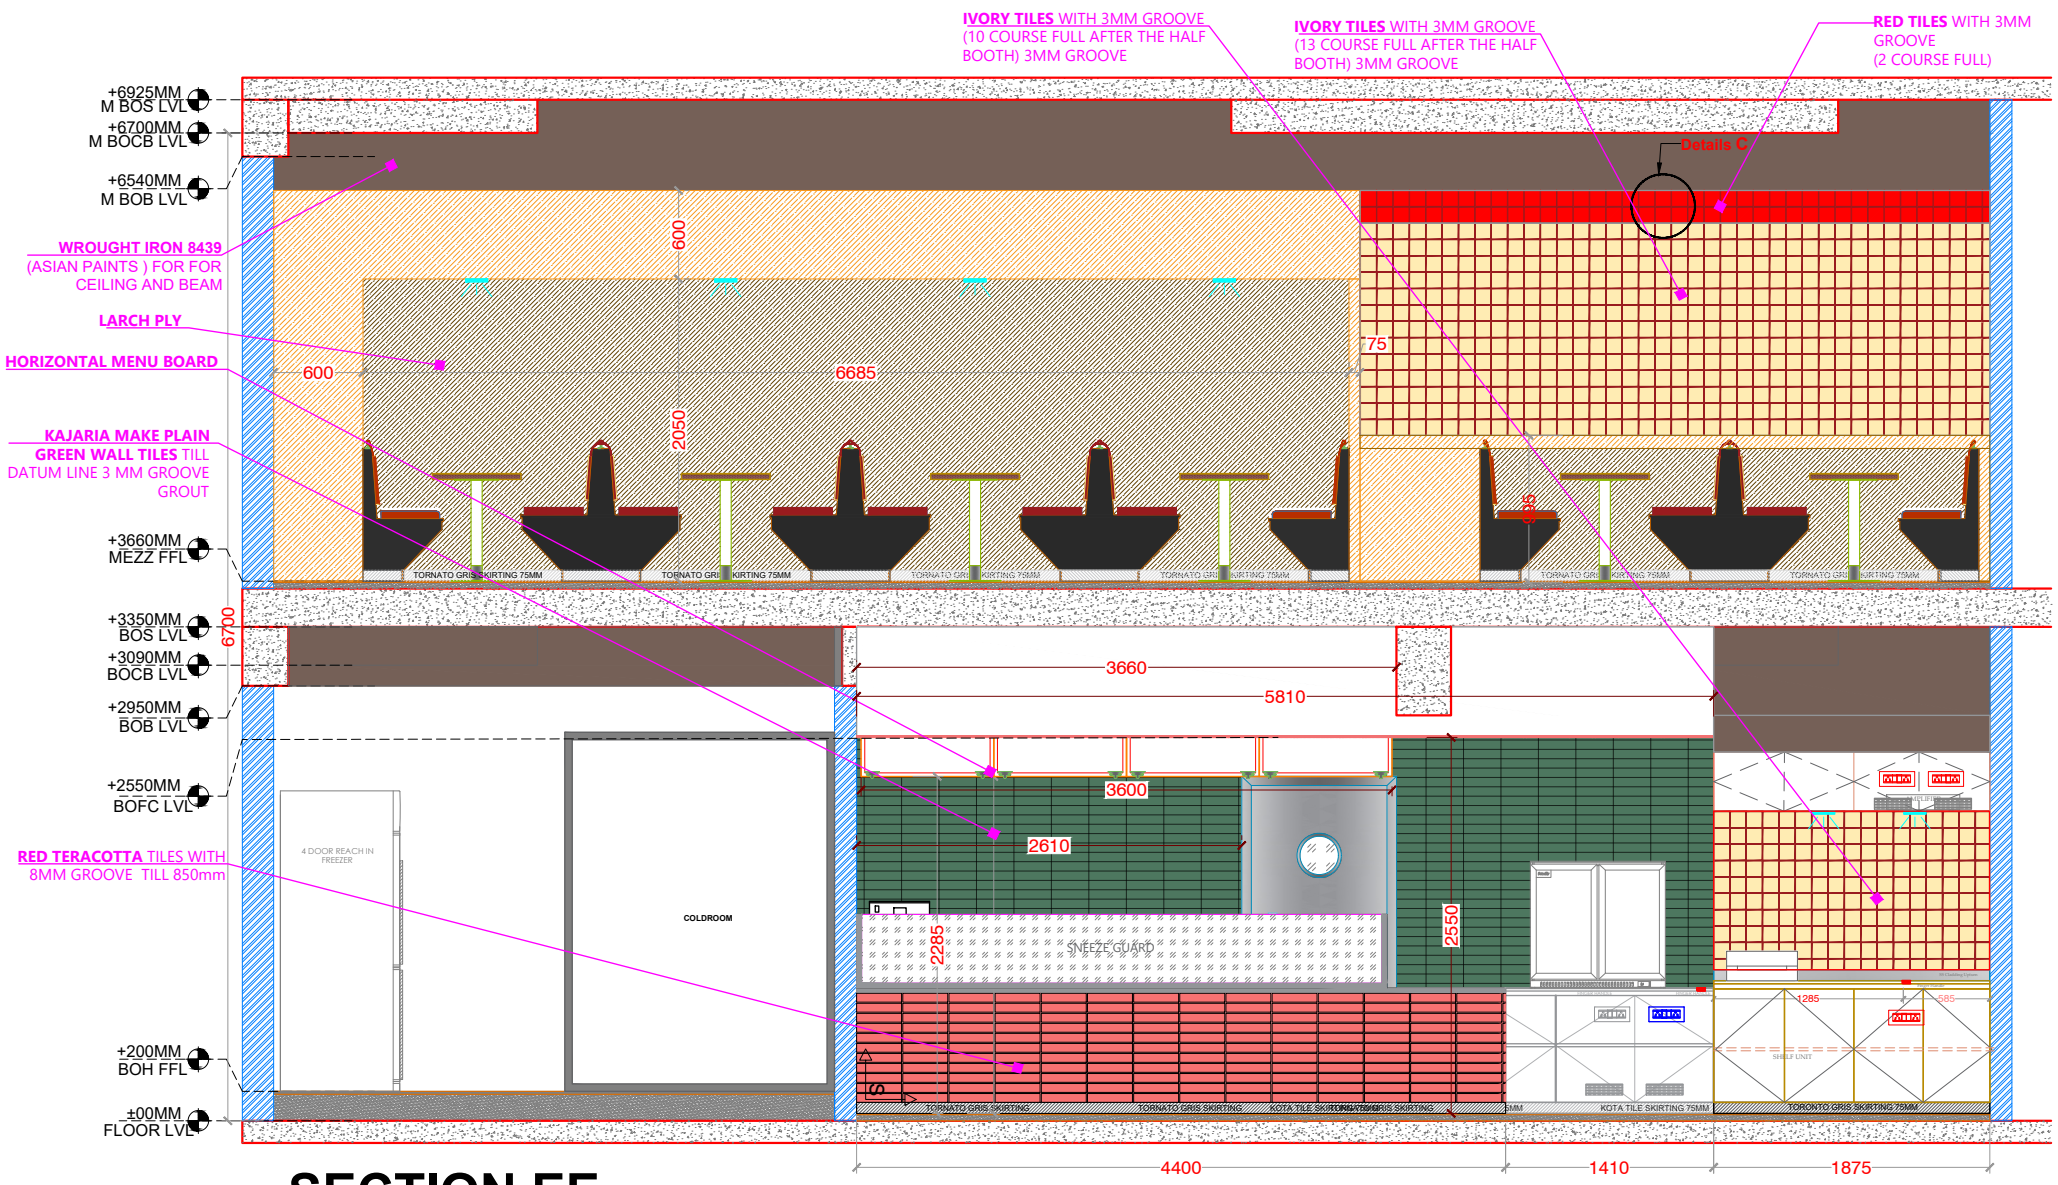


SECTION EE

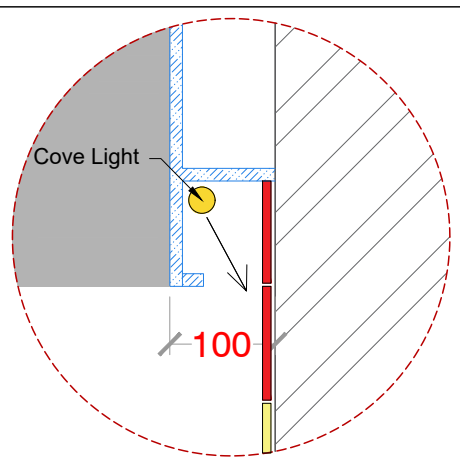

DETAILS -C

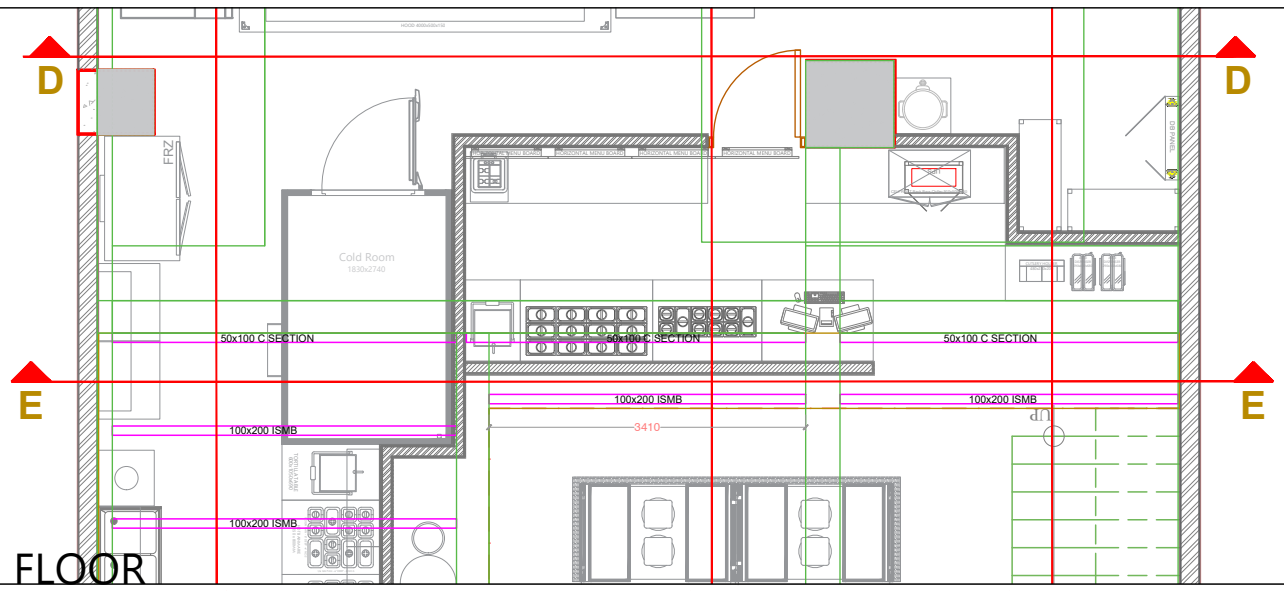

G. FLOOR

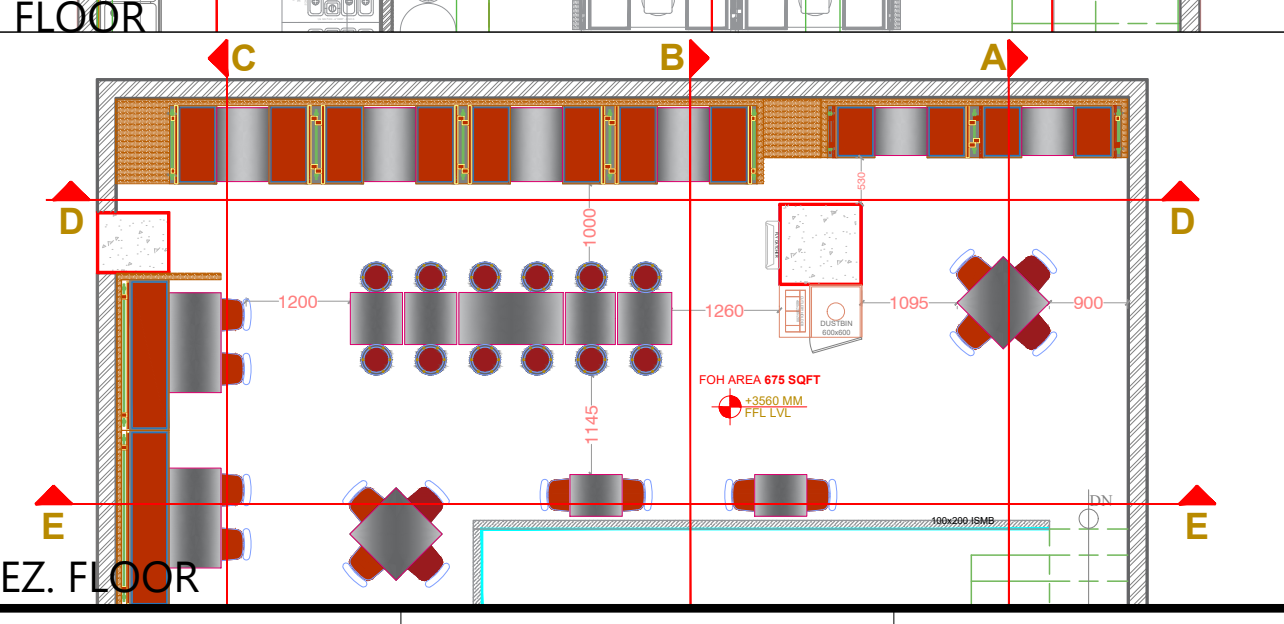

MEZ. FLOOR

PROJECT
TATHWADE,
PUNE
TAT

LEGENDS


DESCRIPTION

SEC & ELEV PLAN


Scale	Date	
NTBS	05 02 2026	R0
CHECKED BY	WASIM AKRAM	
DESIGNED BY	EZHIL K	
DRAUGHT BY	SRI SUDHARSAN	
CONTRACTOR		


CALIFORNIA BURRITO
INDIA
253/A 13th CROSS,2nd STAGE INDIRA NAGAR,
BANGALORE 560038, INDIA

THE COPYRIGHT AND ALL OTHER RIGHTS IN AND RELATING TO THIS PUBLICATION BELONG TO AND ARE THE SOLE PROPERTY OF CALIFORNIA BURRITO ALL RIGHTS ARE RESERVED. NEITHER THE WHOLE NOR ANY PART OF THIS PUBLICATION MAY BE REPRODUCED OR TRANSMITTED IN ANY FORM OR BY ANY ELECTRONIC OR MECHANICAL MEANS INCLUDING PHOTOCOPYING AND RECORDING OR FROM ANY RETRIEVAL SYSTEM WITHOUT THE PRIOR WRITTEN LICENCE FROM THE OWNER CALIFORNIA BURRITO

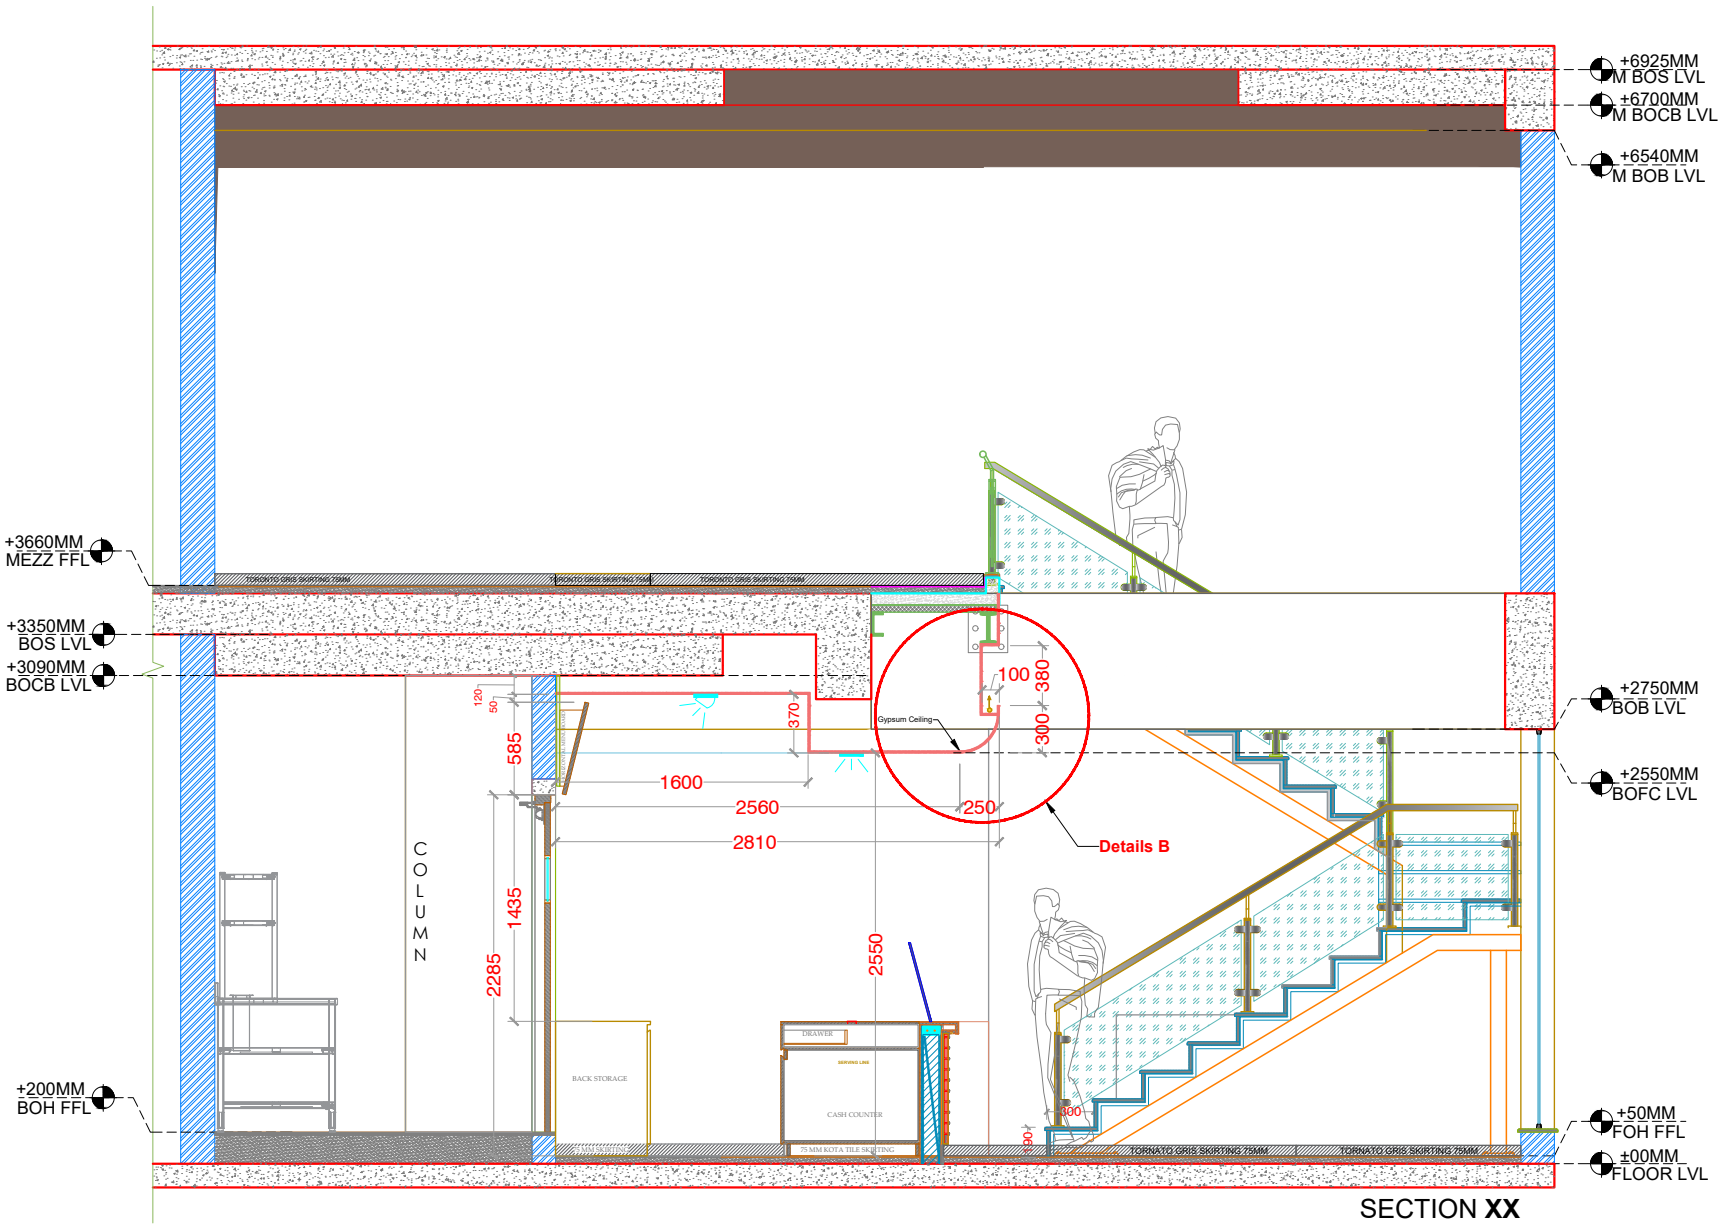

SECTION **XX**

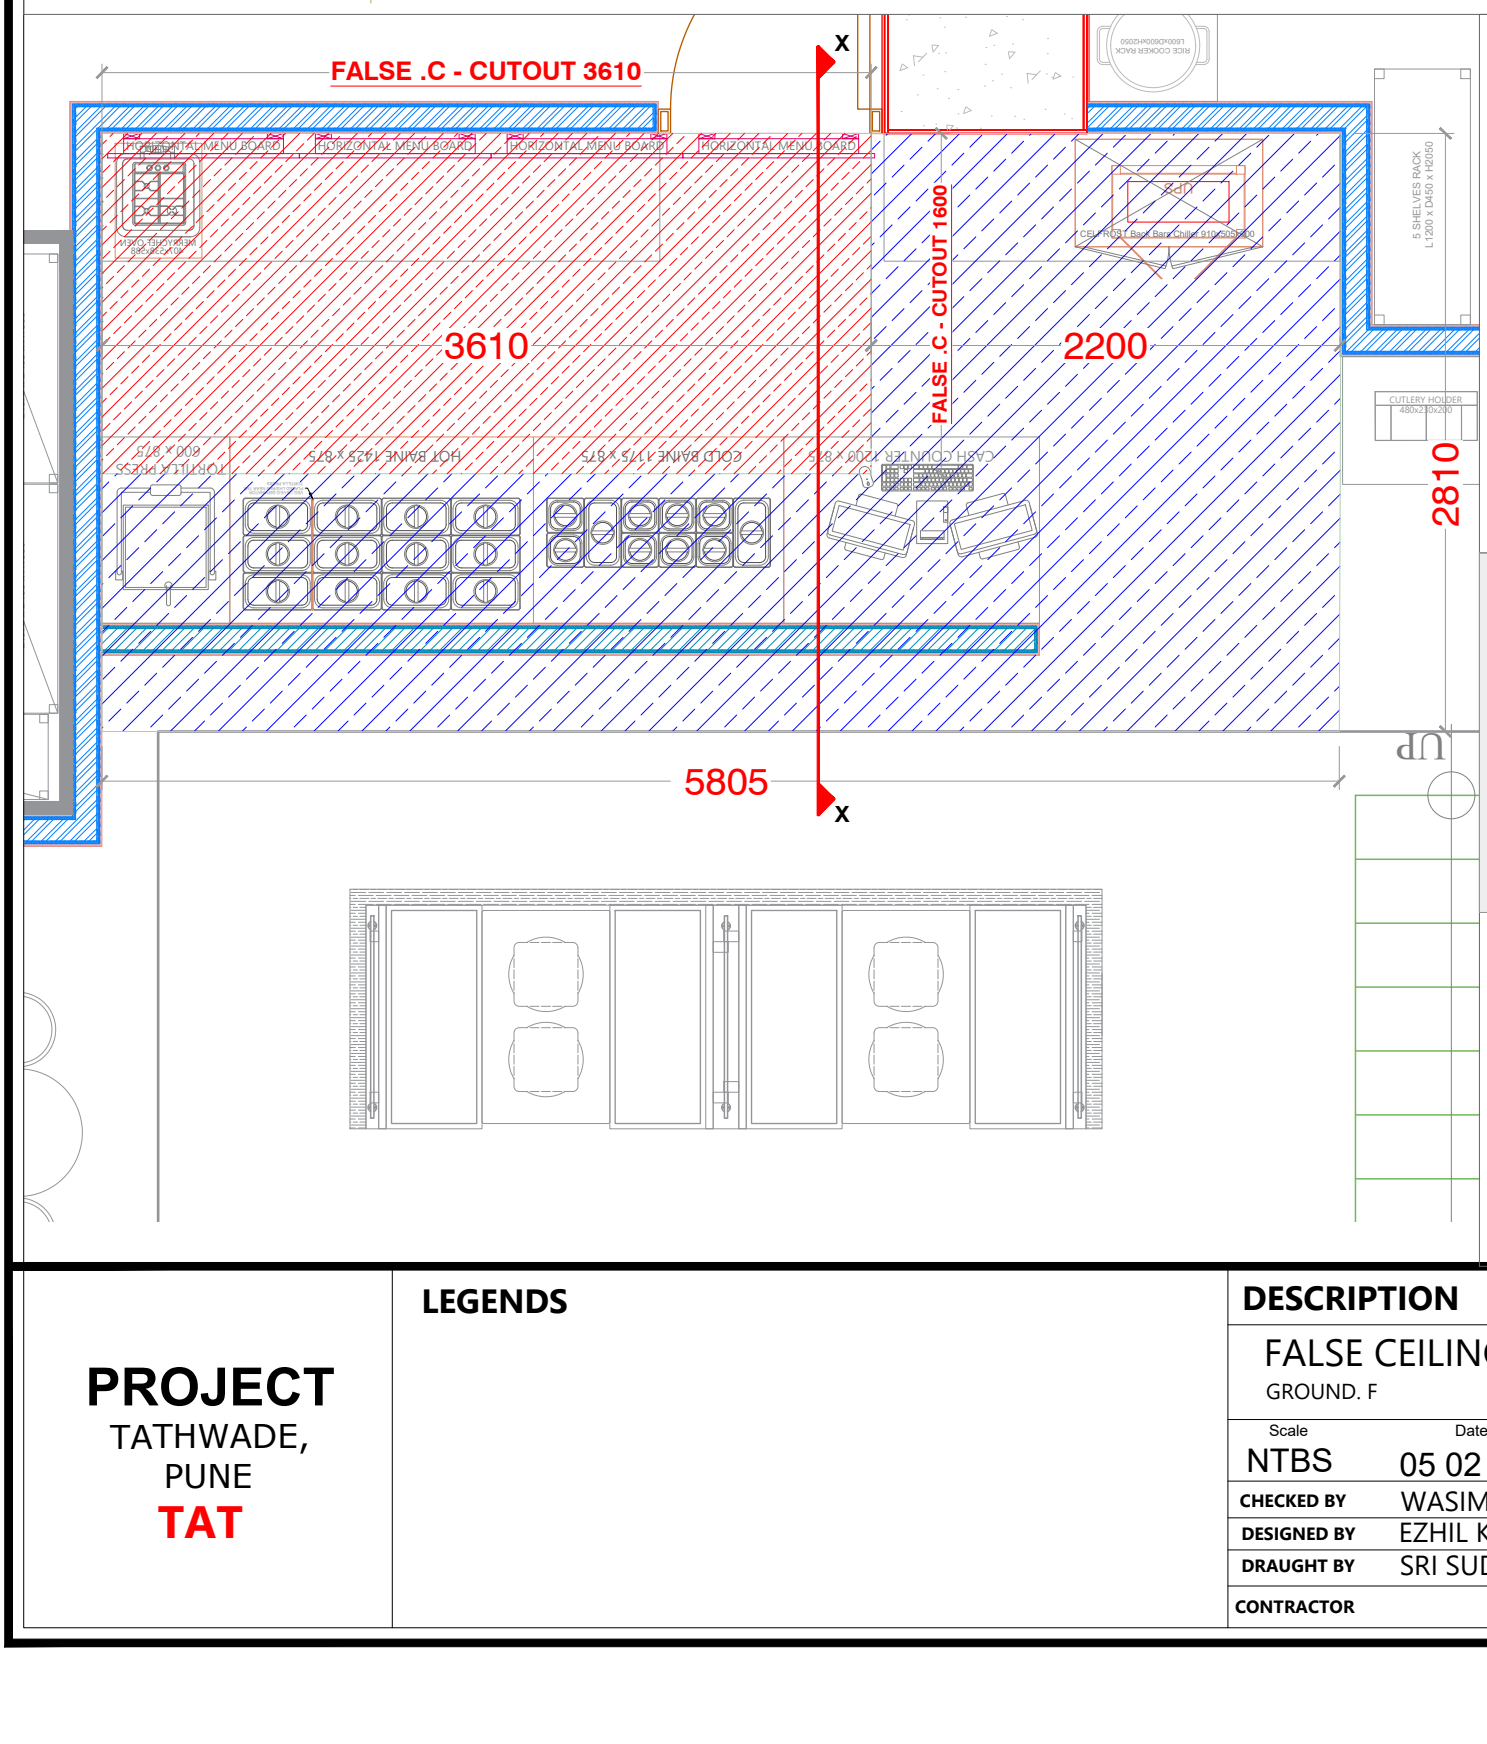

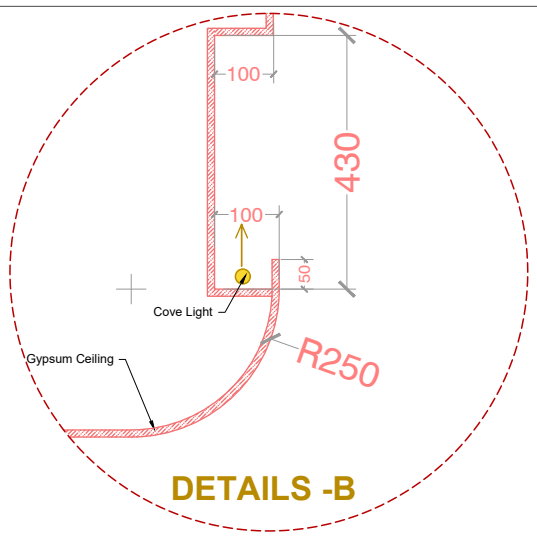

DETAILS -B



PROJECT
TATHWADE,
PUNE
TAT

LEGENDS


DESCRIPTION


FALSE CEILING DETAIL
GROUND. F

Scale	Date	
NTBS	05 02 2026	R0
CHECKED BY	WASIM AKRAM	
DESIGNED BY	EZHIL K	
DRAUGHT BY	SRI SUDHARSAN	
CONTRACTOR		


CALIFORNIA BURRITO
INDIA
253/A 13th CROSS,2nd STAGE INDIRA NAGAR,
BANGALORE 560038, INDIA

THE COPYRIGHT AND ALL OTHER RIGHTS IN AND RELATING TO THIS PUBLICATION BELONG TO AND ARE THE SOLE PROPERTY OF CALIFORNIA BURRITO ALL RIGHTS ARE RESERVED. NEITHER THE WHOLE NOR ANY PART OF THIS PUBLICATION MAY BE REPRODUCED OR TRANSMITTED IN ANY FORM OR BY ANY ELECTRONIC OR MECHANICAL MEANS INCLUDING PHOTOCOPYING AND RECORDING OR FROM ANY RETRIEVAL SYSTEM WITHOUT THE PRIOR WRITTEN LICENCE FROM THE OWNER CALIFORNIA BURRITO

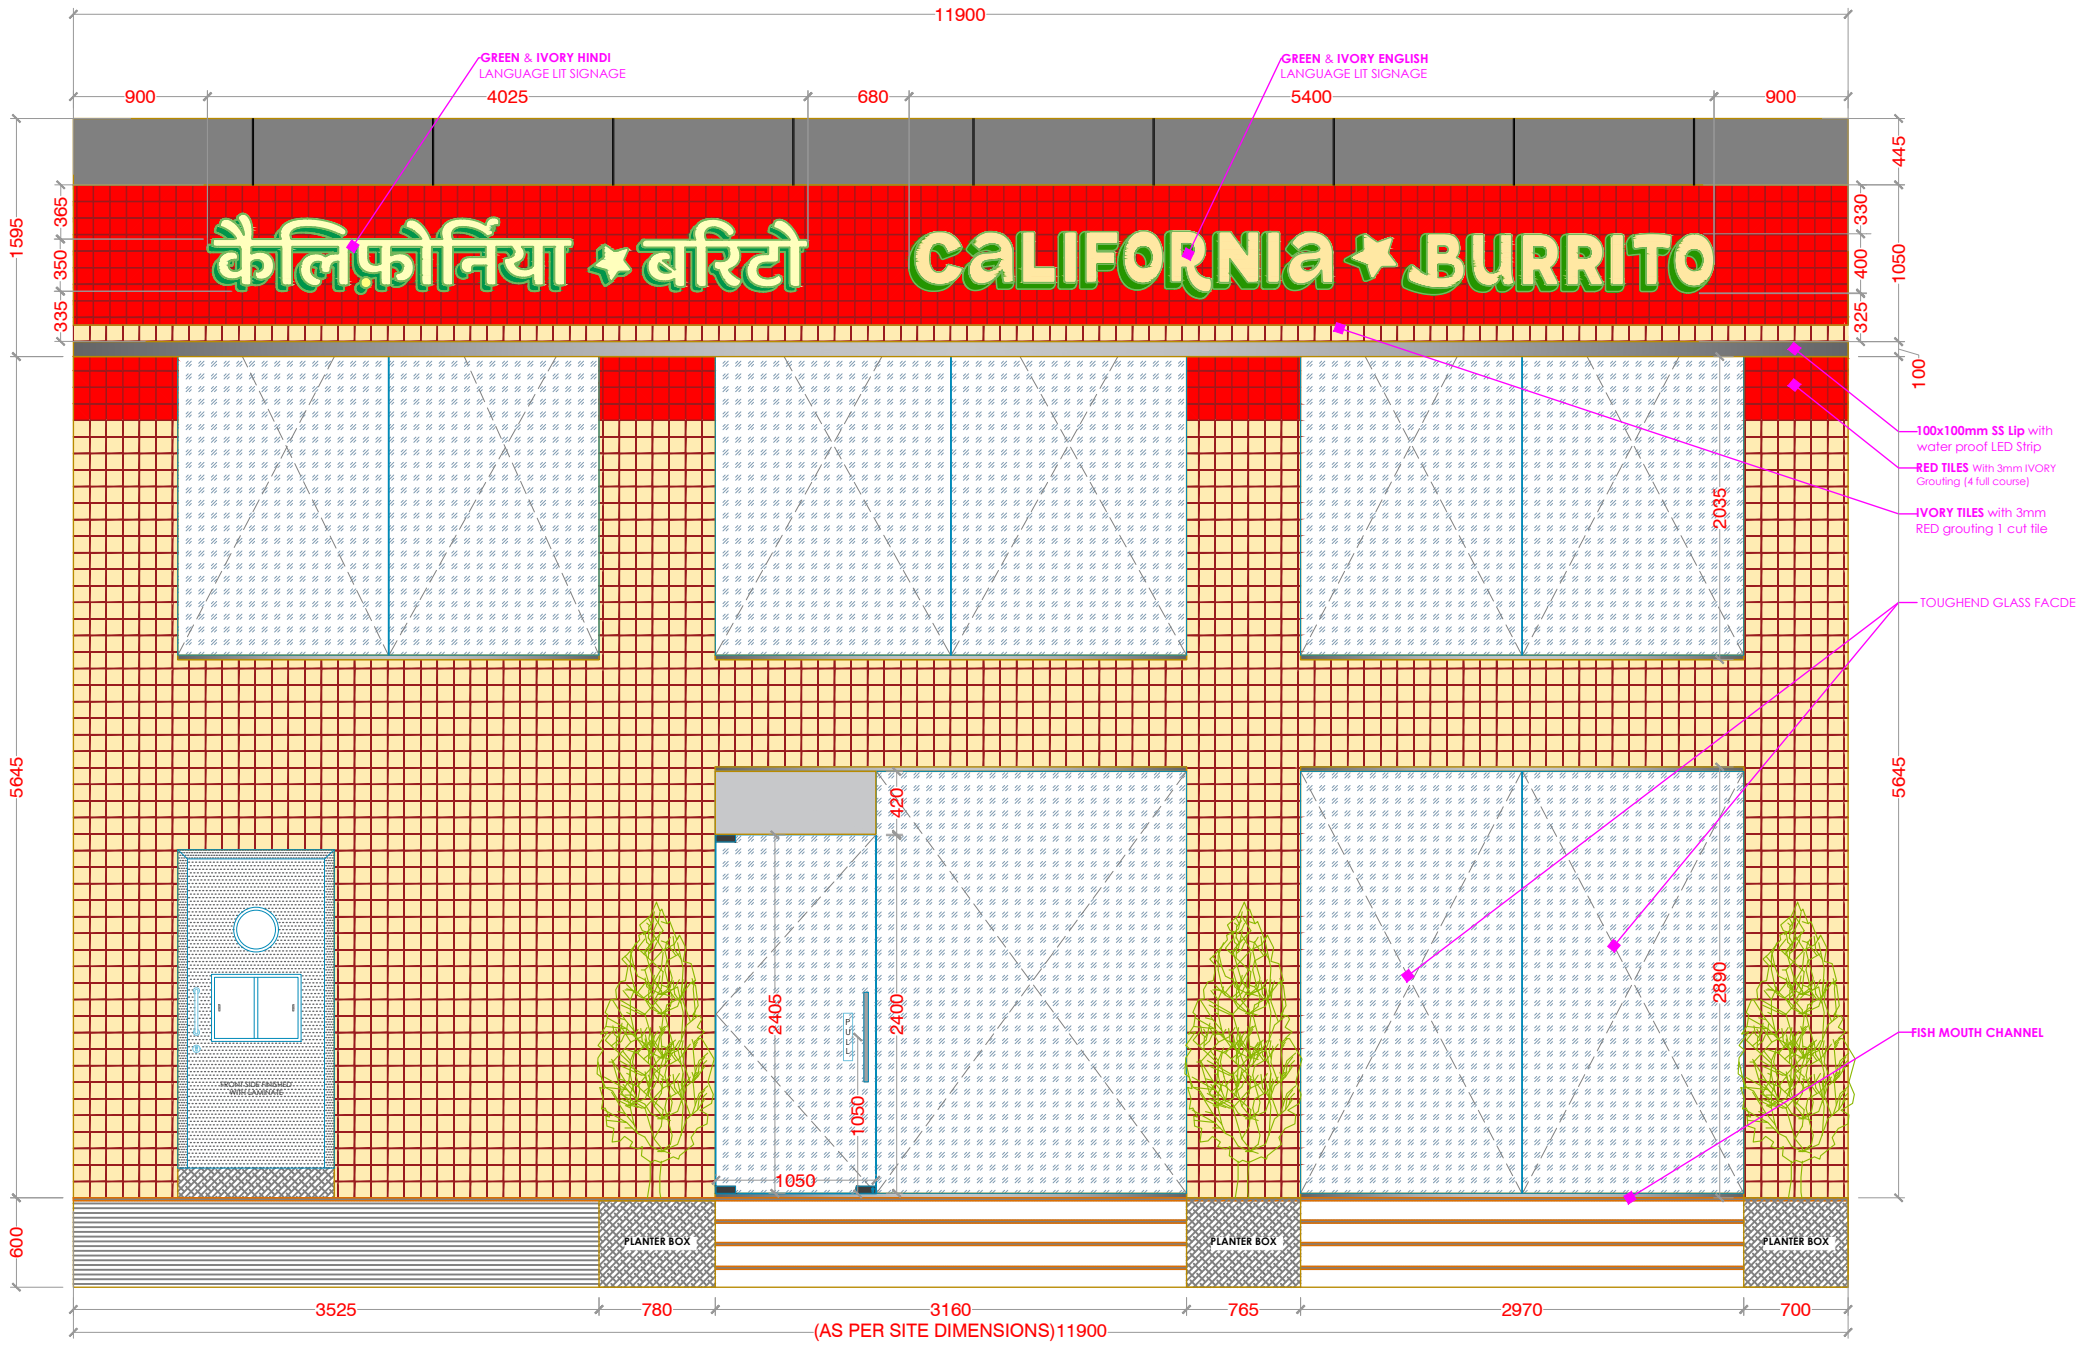

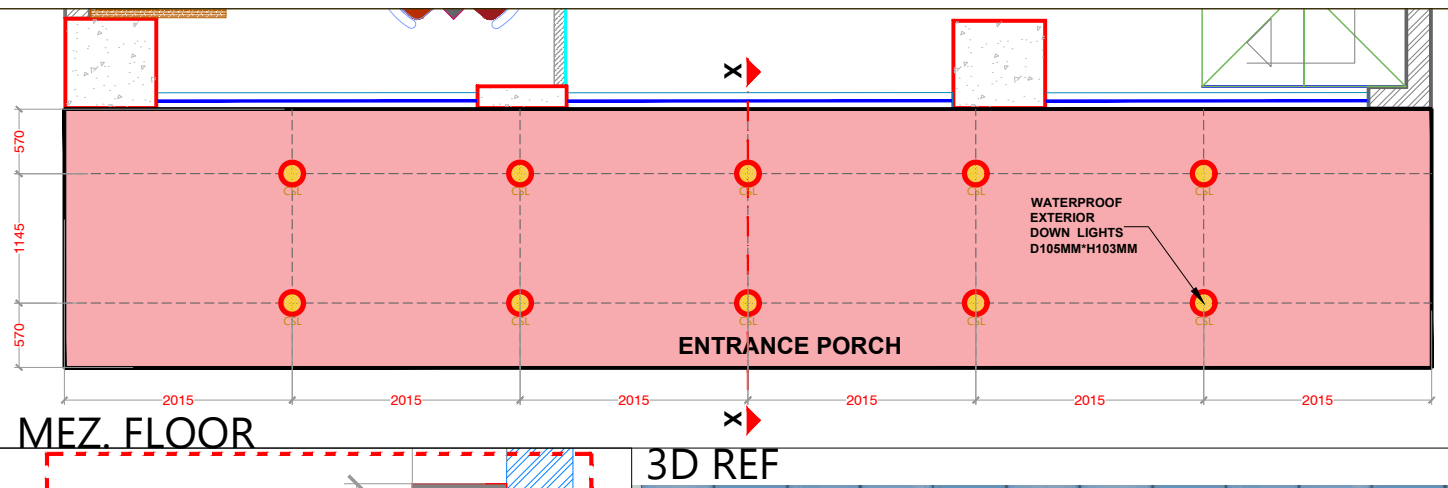


MEZ. FLOOR

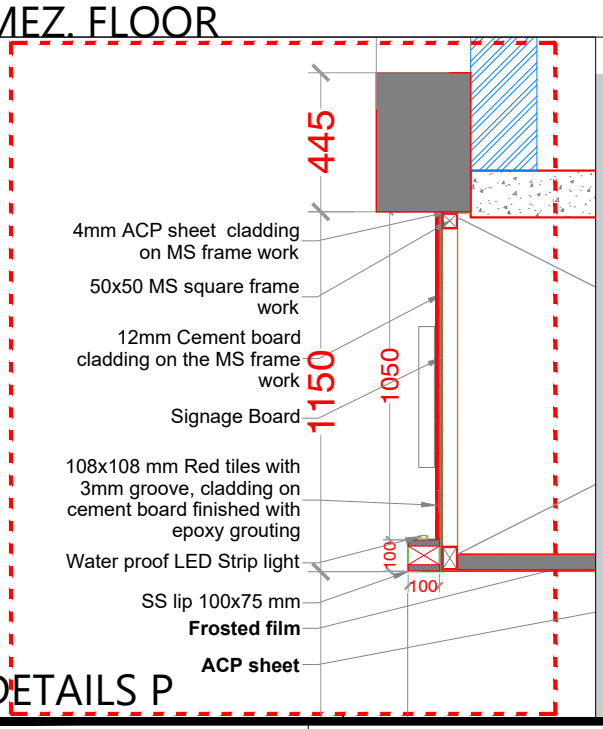

DETAILS P

3D REF



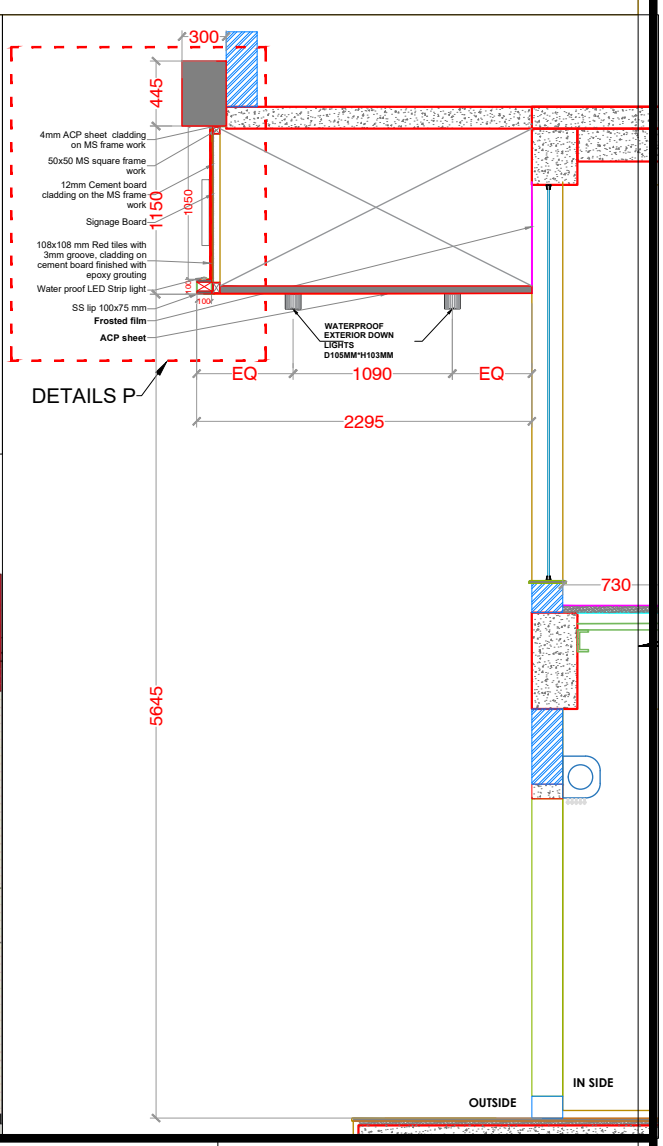

DETAILS P

PROJECT
TATHWADE,
PUNE
TAT

LEGENDS

DESCRIPTION

FACADE

Scale	Date	
NTBS	05 02 2026	R0
CHECKED BY	WASIM AKRAM	
DESIGNED BY	EZHIL K	
DRAUGHT BY	SRI SUDHARSAN	
CONTRACTOR		

CALIFORNIA BURRITO
INDIA
253/A 13th CROSS,2nd STAGE INDIRA NAGAR,
BANGALORE 560038, INDIA

THE COPYRIGHT AND ALL OTHER RIGHTS IN AND RELATING TO THIS PUBLICATION BELONG TO AND ARE THE SOLE PROPERTY OF CALIFORNIA BURRITO ALL RIGHTS ARE RESERVED. NEITHER THE WHOLE NOR ANY PART OF THIS PUBLICATION MAY BE REPRODUCED OR TRANSMITTED IN ANY FORM OR BY ANY ELECTRONIC OR MECHANICAL MEANS INCLUDING PHOTOCOPYING AND RECORDING OR FROM ANY RETRIEVAL SYSTEM WITHOUT THE PRIOR WRITTEN LICENCE FROM THE OWNER CALIFORNIA BURRITO