


ELEVATION

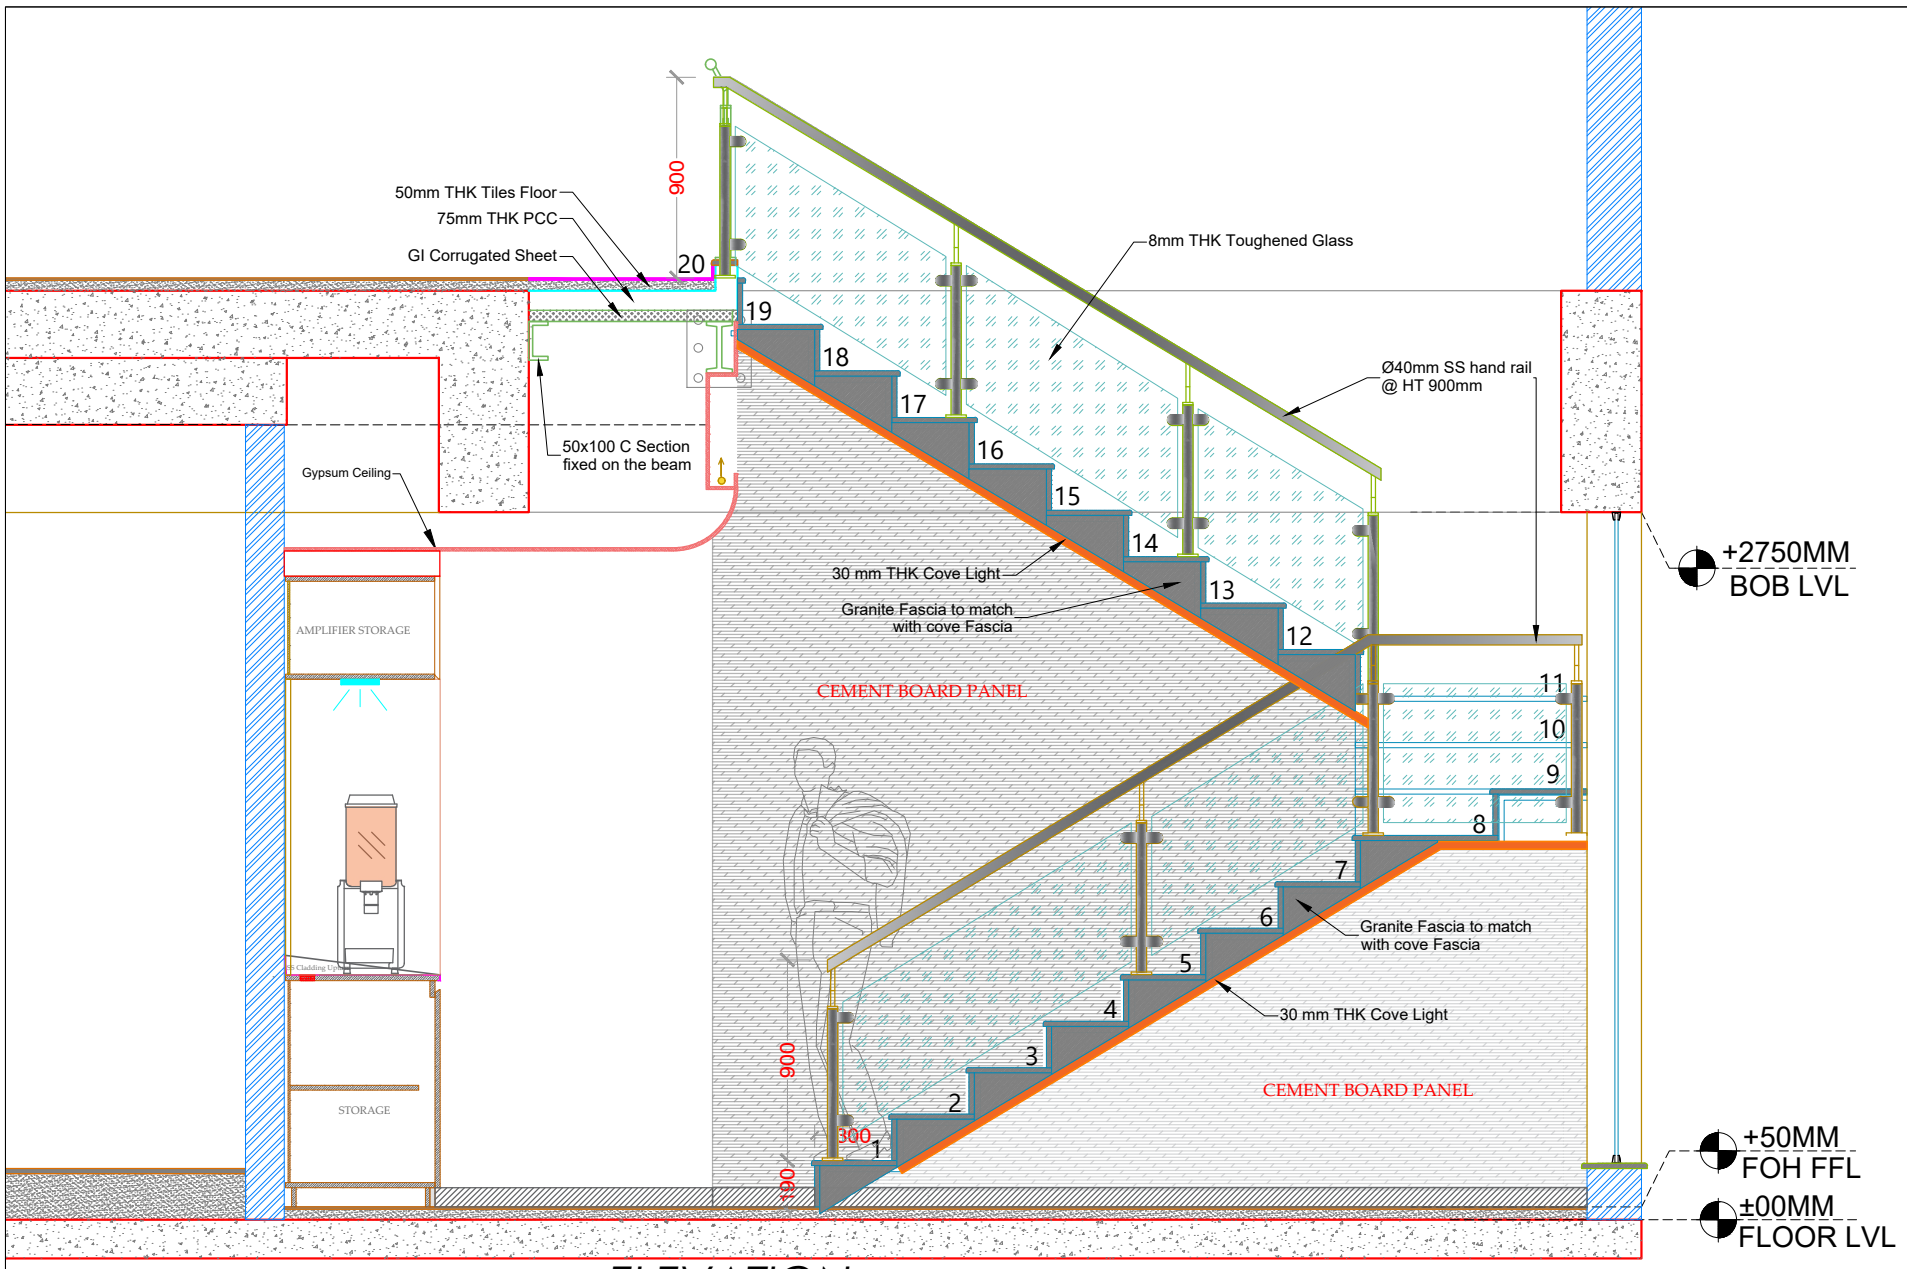


REFERENCE IMAGE

PROJECT
TATHWADE,
PUNE
TAT

LEGENDS

COVE LIGHT DETAILS

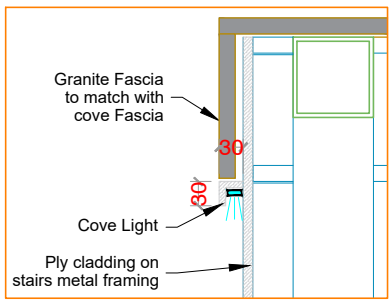

DESCRIPTION

STAIRS RAILING DETAILS

Scale	Date	
NTBS	06 03 2026	R0
CHECKED BY	WASIM AKRAM	
DESIGNED BY	EZHIL K	
DRAUGHT BY	SRI SUDHARSAN	
CONTRACTOR		

CALIFORNIA BURRITO
INDIA
253/A 13th CROSS,2nd STAGE INDIRA NAGAR,
BANGALORE 560038, INDIA

THE COPYRIGHT AND ALL OTHER RIGHTS IN AND RELATING TO THIS PUBLICATION BELONG TO AND ARE THE SOLE PROPERTY OF CALIFORNIA BURRITO. ALL RIGHTS ARE RESERVED. NEITHER THE WHOLE NOR ANY PART OF THIS PUBLICATION MAY BE REPRODUCED OR TRANSMITTED IN ANY FORM OR BY ANY ELECTRONIC OR MECHANICAL MEANS INCLUDING PHOTOCOPYING AND RECORDING OR FROM ANY RETRIEVAL SYSTEM WITHOUT THE PRIOR WRITTEN LICENCE FROM THE OWNER CALIFORNIA BURRITO