

THIS IS FOR
INFORMATION ONLY

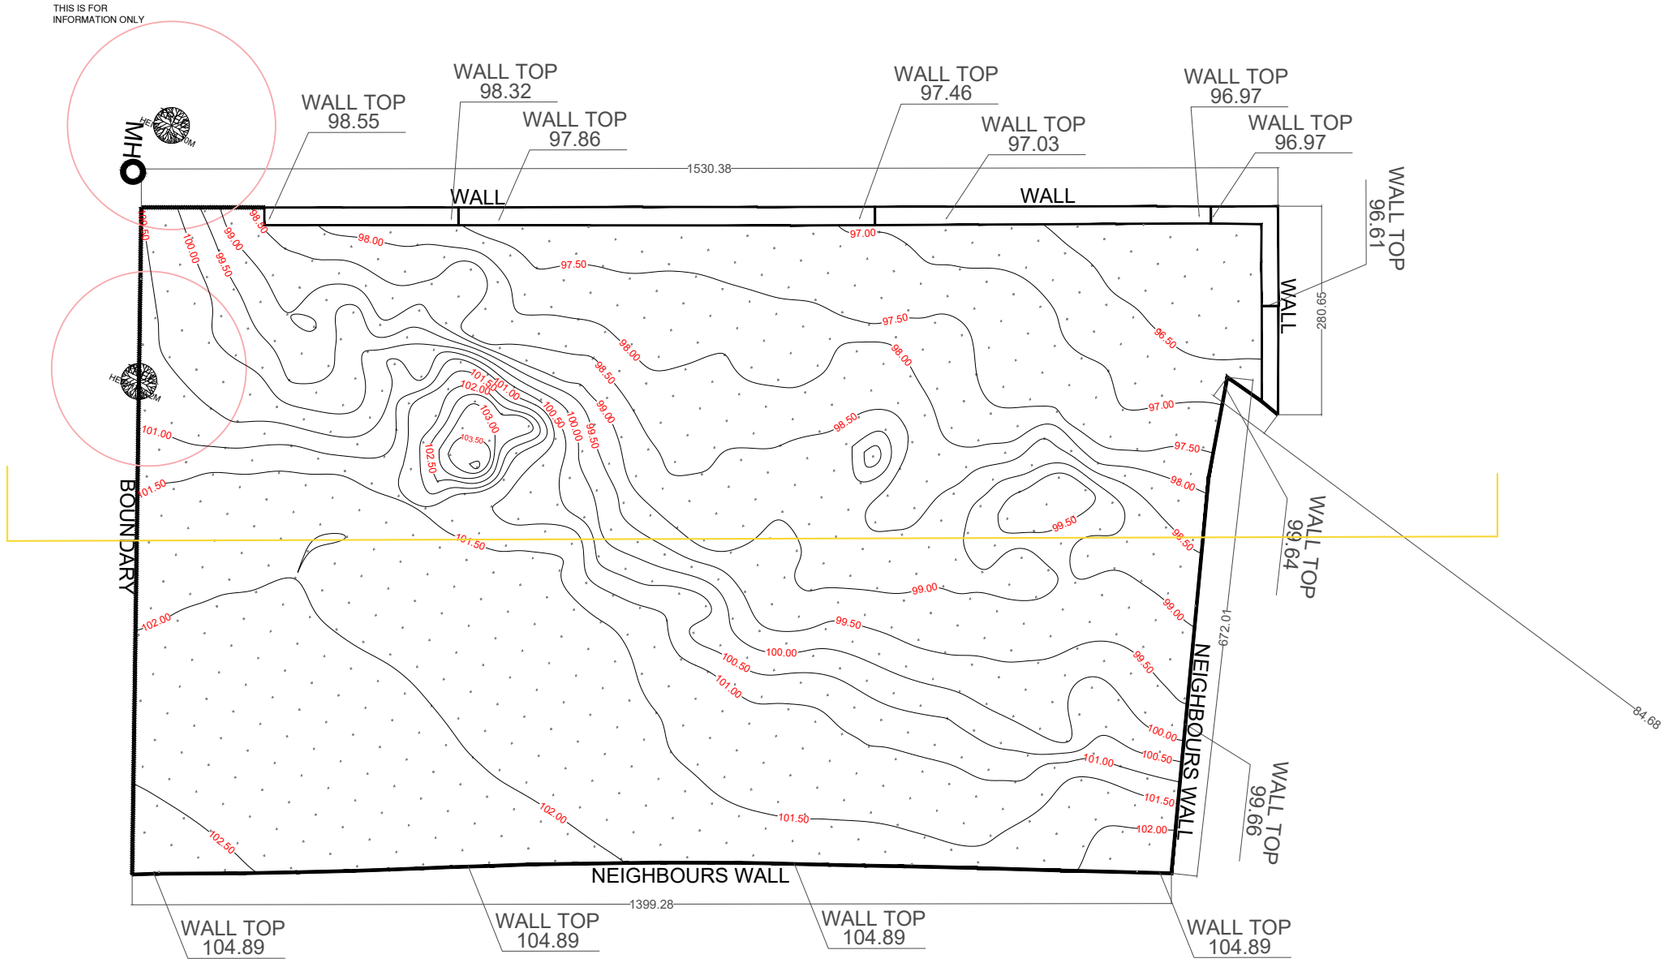

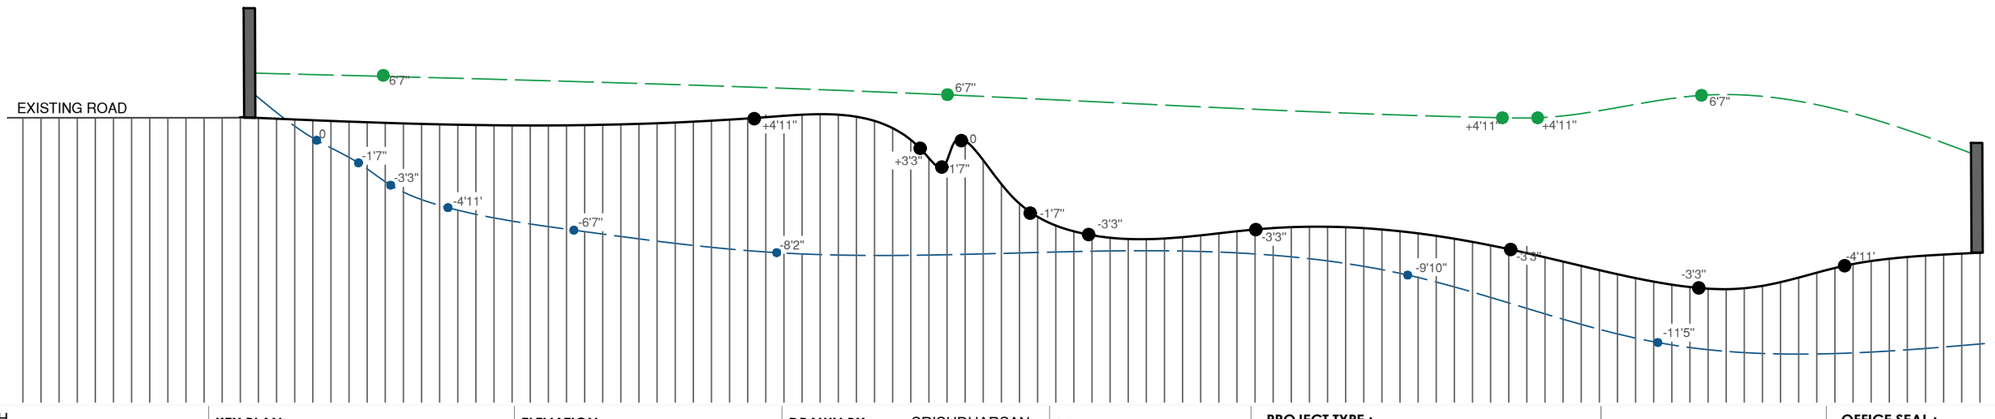

CLIENT: SANDHESH	**KEY PLAN:**	**ELEVATION**	**DRAWN BY:** SRISUDHARSAN	**SCALE:**	**PROJECT TYPE :**		**OFFICE SEAL :**
PROJECT: RESIDENTIAL			**CHECKED BY:** NITHIN	**DATE:**	**REVISION**	**DATE**	
LOCATION: HYDERABAD			**APPROVED BY:**	**ORIENTATION :** N			COA NUMBER:
TITLE: SITE SECTION	01		**DWG NO:**				

23° DESIGN SHIFT
Address : 321, Arundati Nilayam, First floor, Road No-79, Filmnagar, Hyderabad, Telengana - 5000034.
Email-23ds.hyd.architects@gmail.com

THIS DRAWING IS THE PROPERTY AND COPYRIGHT OF © 23 DEGREE DESIGN SHIFT
IT SHALL NOT BE COPIED, REPRODUCED OR USED WITHOUT WRITTEN CONSENT, DO NOT SCALE THE DRAWING