PHC

PHOENIX CITY,
HYDERABAD

22 11 2025

R0

DRAWING SUMMARY	
PAGE NO	DRAWING DETAILS
1	CB INFORMATION
2	DESIGN LAYOUT
3	MASONRY LAYOUT
4	WATER PROOFING LAYOUT
5	DRAINAGE LAYOUT
6	ELECTRICAL LAYOUT
7	ELECTRICAL SLD LAYOUT
8	WATER SUPPLY LAYOUT
9	WATER SUPPLY DETAILS
10	FLOORING LAYOUT
11	LOOSE FURNITURE PLAN
12	LOOSE FURNITURE DETAILS

Prepared in CB for


CALIFORNIA BURRITO

CALIFORNIA BURRITO
INDIA

253/A 13th CROSS,2nd STAGE INDIRA NAGAR,

BANGALORE 560038, INDIA

THE COPYRIGHT AND ALL OTHER RIGHTS IN AND RELATING TO THIS PUBLICATION BELONG TO AND ARE THE SOLE PROPERTY OF CALIFORNIA BURRITO ALL RIGHTS ARE RESERVED. NEITHER THE WHOLE NOR ANY PART OF THIS PUBLICATION MAY BE REPRODUCED OR TRANSMITTED IN ANY FORM OR BY ANY ELECTRONIC OR MECHANICAL MEANS INCLUDING PHOTOCOPYING AND RECORDING OR FROM ANY RETRIEVAL SYSTEM WITHOUT THE PRIOR WRITTEN LICENCE FROM THE OWNER CALIFORNIA BURRITO

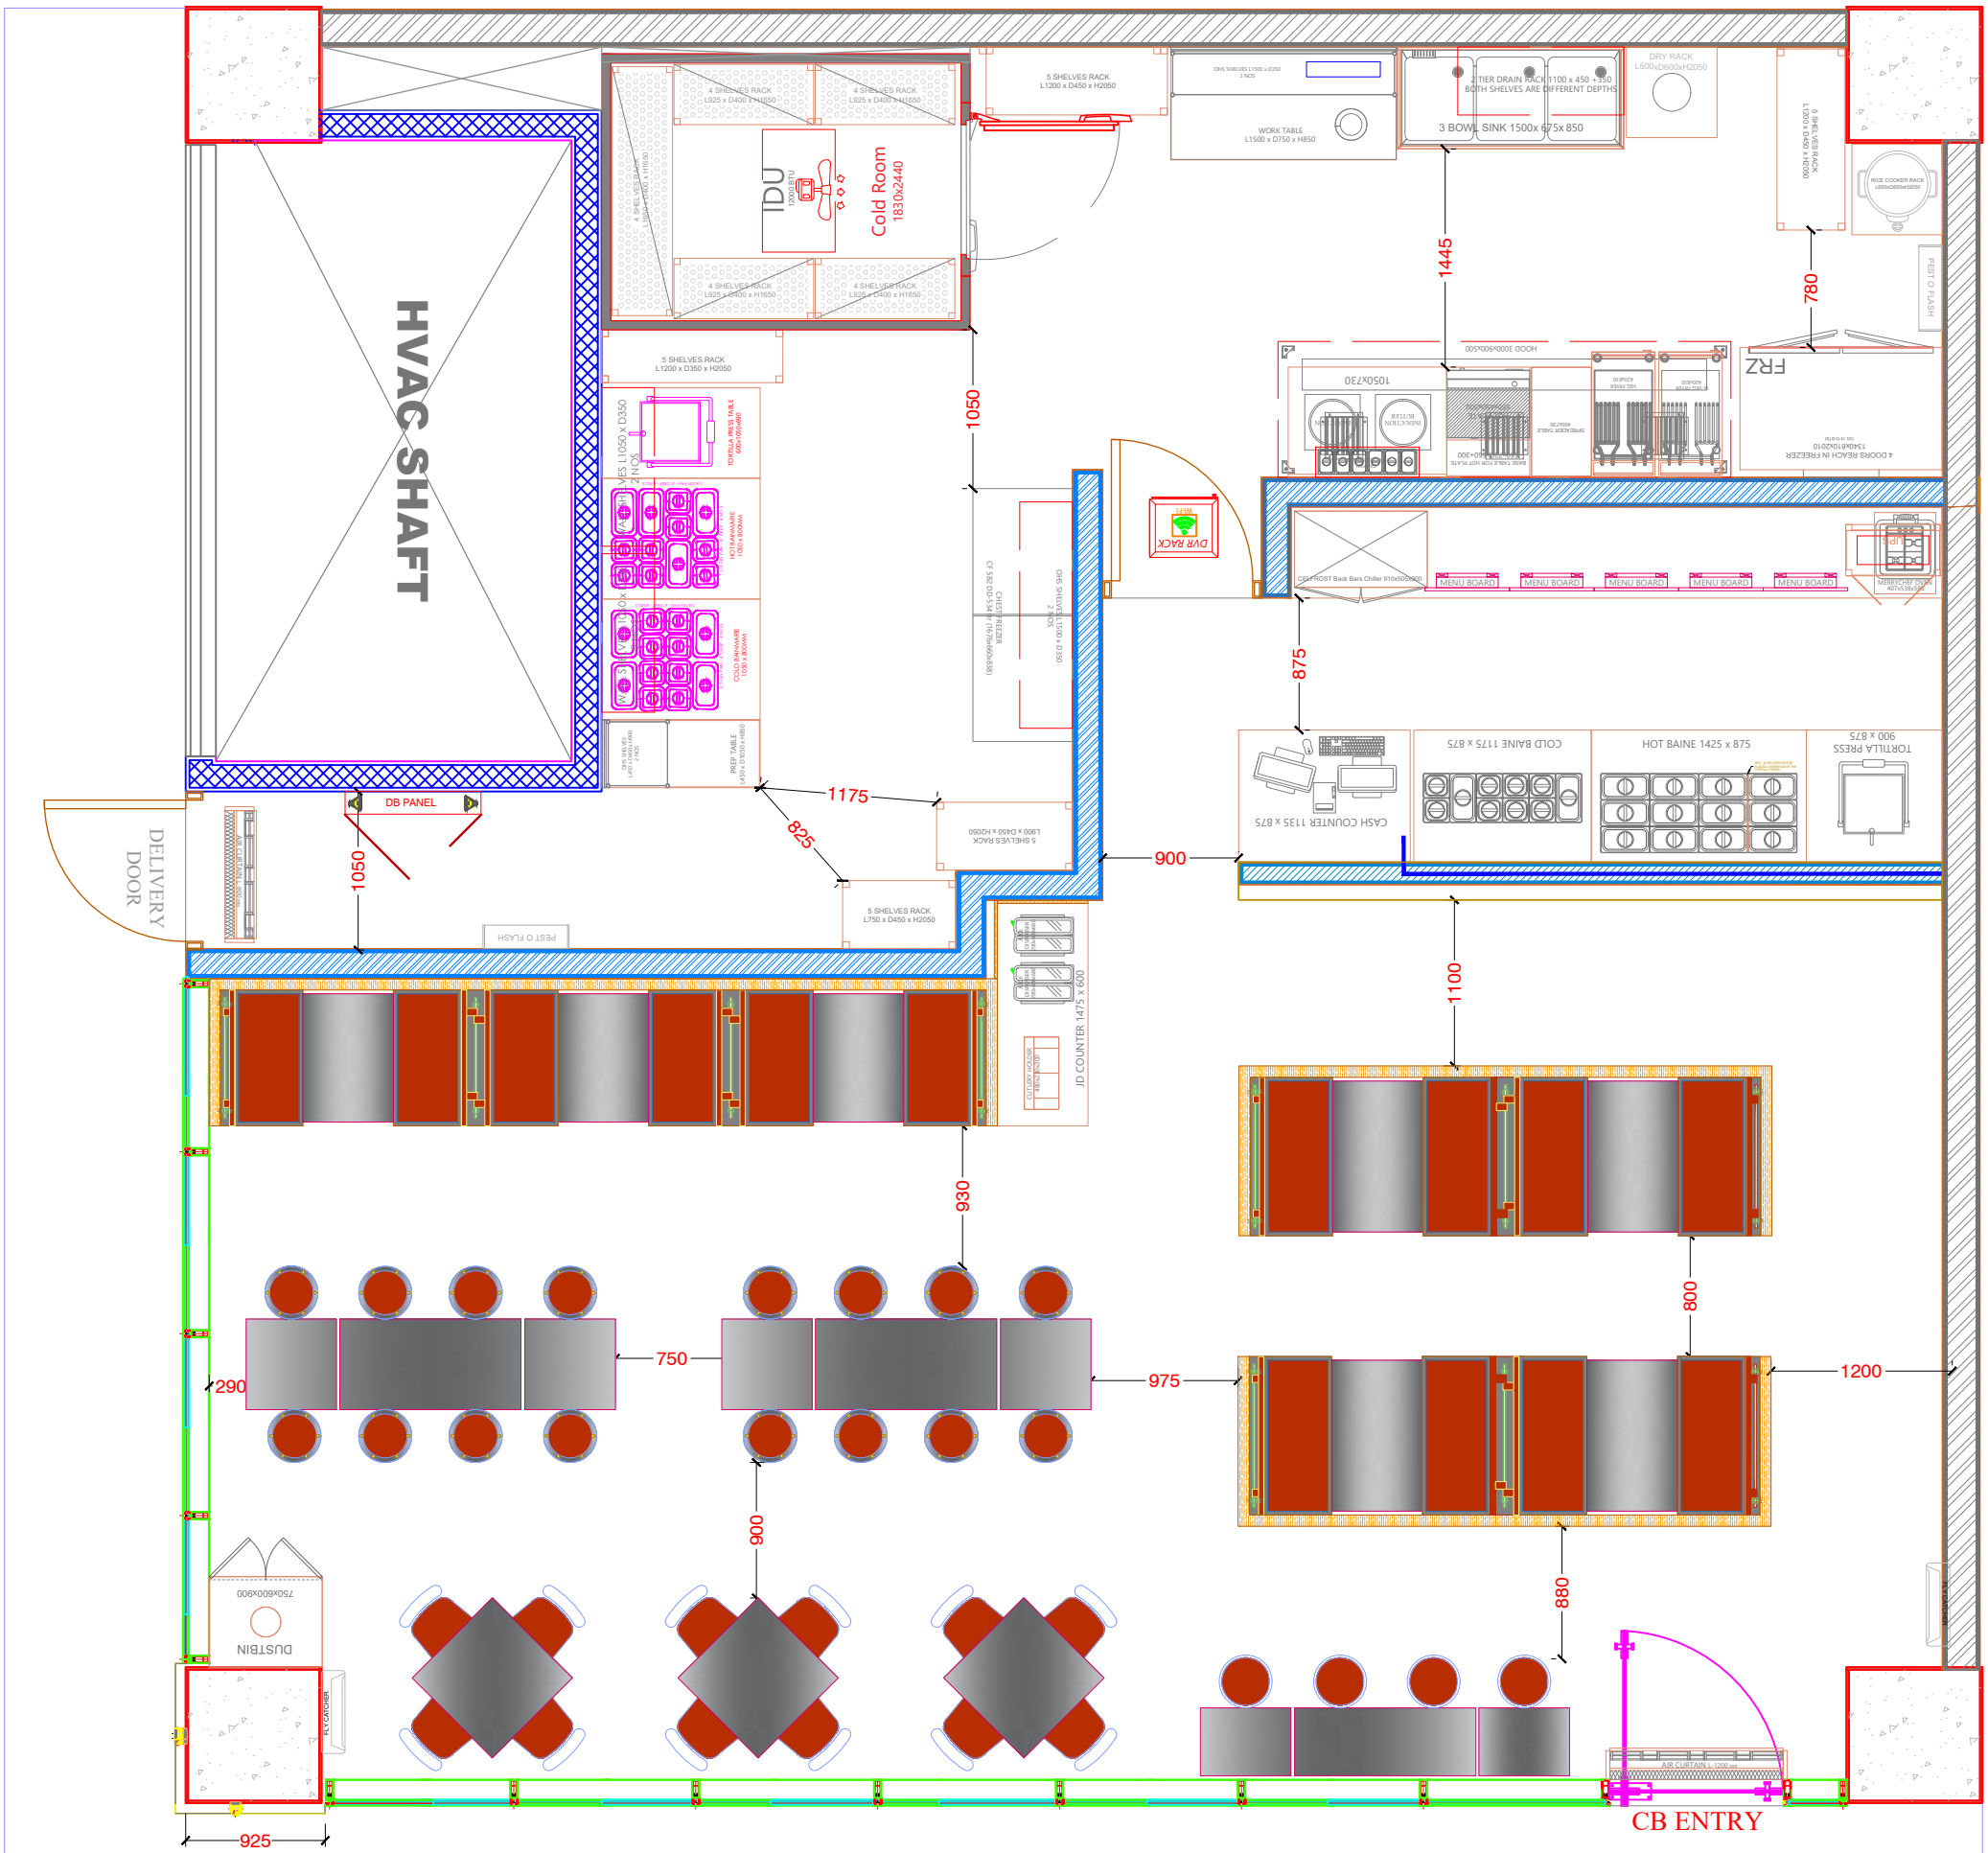

PROJECT
HYDERABAD
Phoenix Hitech City
PHC

LEGENDS


DESCRIPTION

DESIGN LAYOUT


Scale	Date	
NTBS	27 11 2026	R0
CHECKED BY	WASIM AKRAM	
DESIGNED BY	EZHIL K	
DRAUGHT BY	SRI SUDHARSAN	
CONTRACTOR		


CALIFORNIA BURRITO
INDIA
253/A 13th CROSS,2nd STAGE INDIRA NAGAR,
BANGALORE 560038, INDIA

THE COPYRIGHT AND ALL OTHER RIGHTS IN AND RELATING TO THIS PUBLICATION BELONG TO AND ARE THE SOLE PROPERTY OF CALIFORNIA BURRITO ALL RIGHTS ARE RESERVED. NEITHER THE WHOLE NOR ANY PART OF THIS PUBLICATION MAY BE REPRODUCED OR TRANSMITTED IN ANY FORM OR BY ANY ELECTRONIC OR MECHANICAL MEANS INCLUDING PHOTOCOPYING AND RECORDING OR FROM ANY RETRIEVAL SYSTEM WITHOUT THE PRIOR WRITTEN LICENCE FROM THE OWNER CALIFORNIA BURRITO

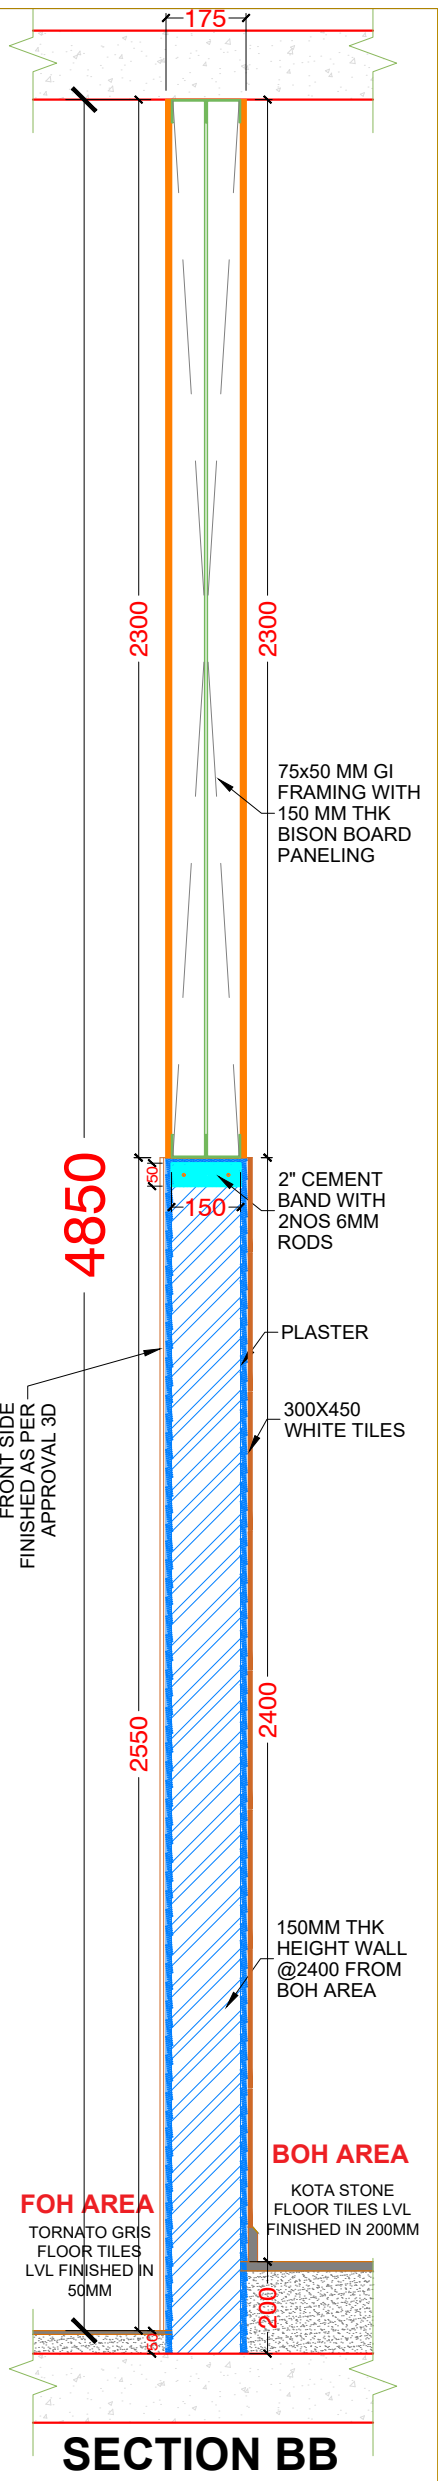

SECTION BB

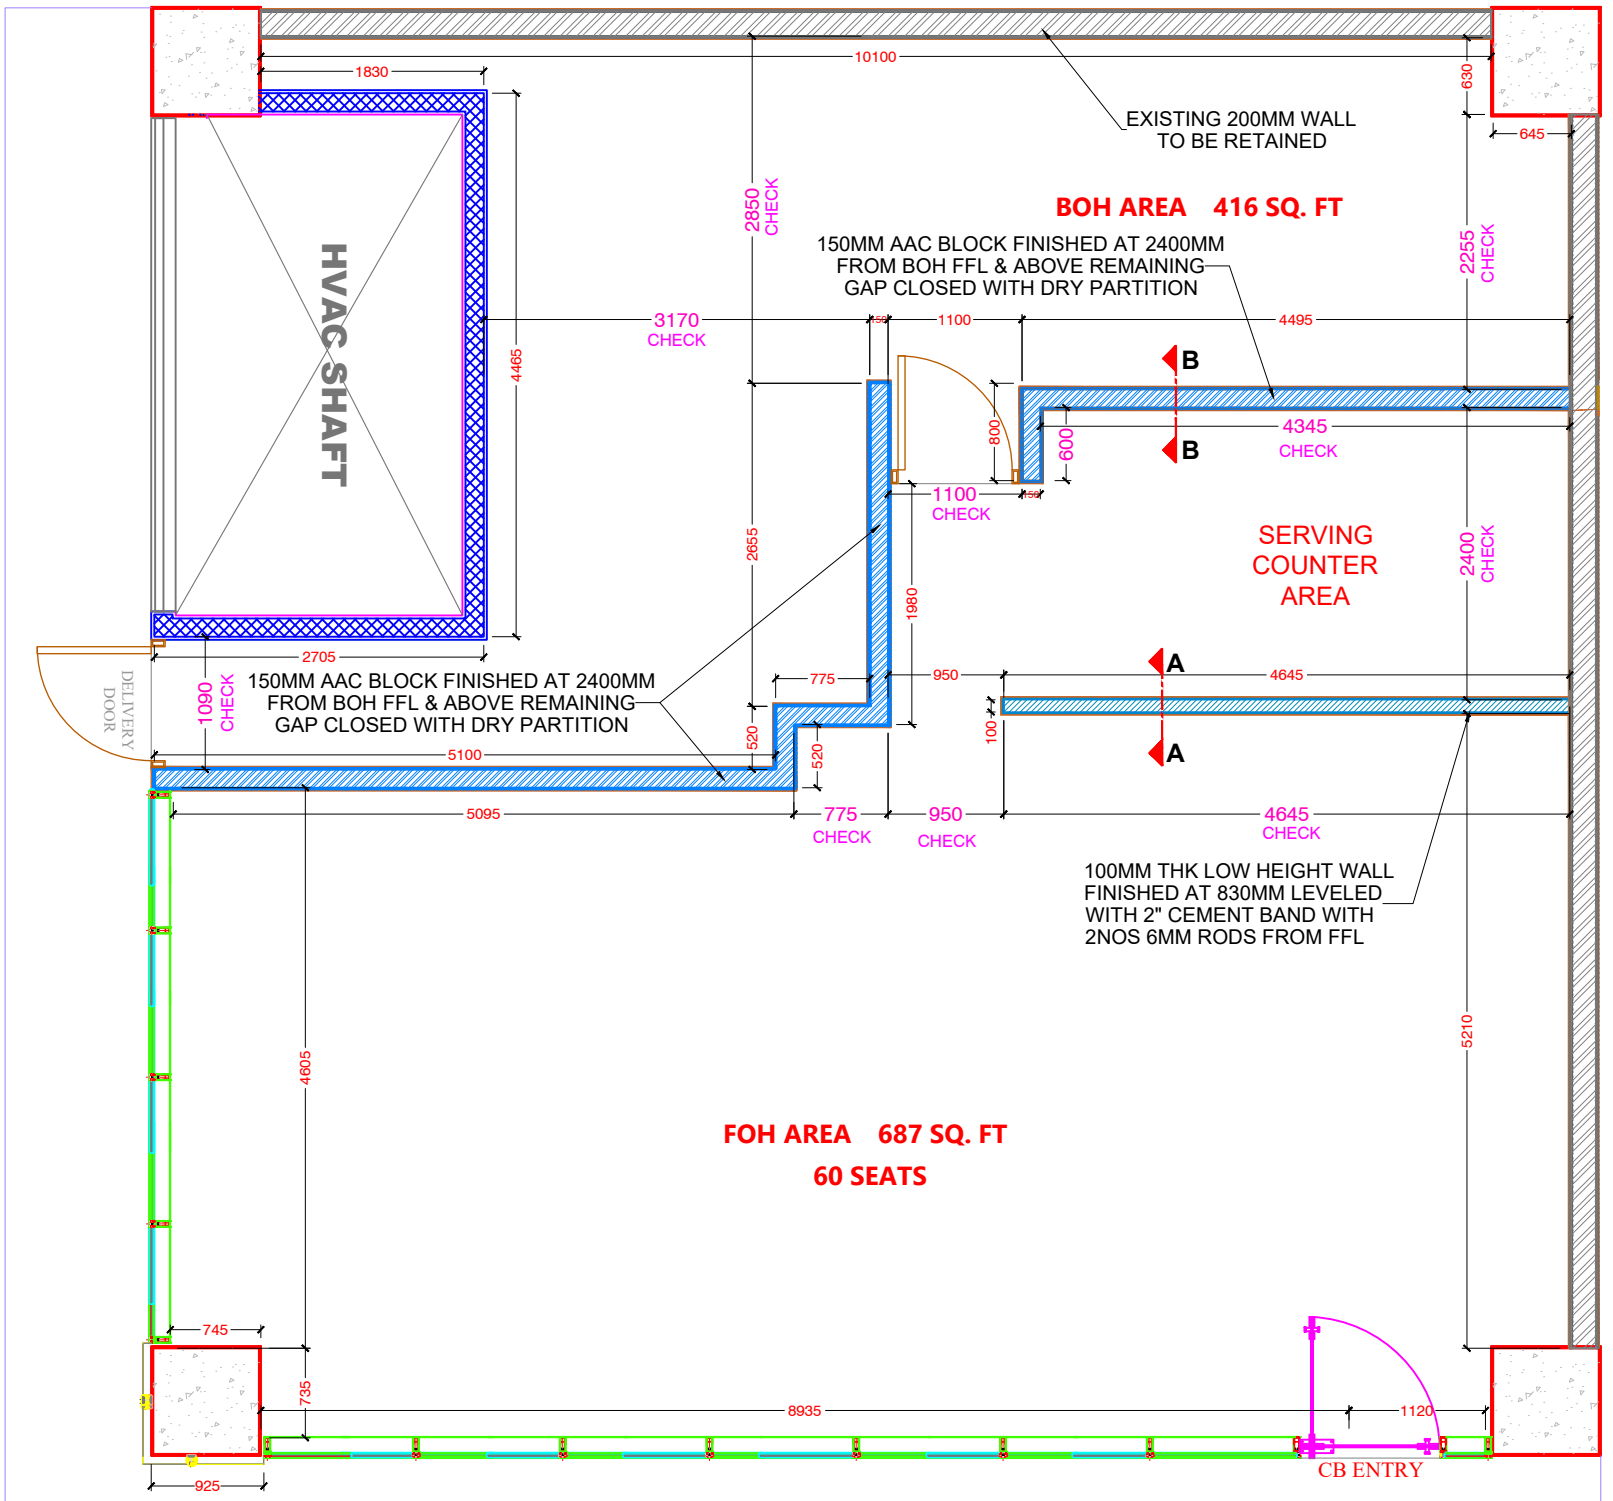

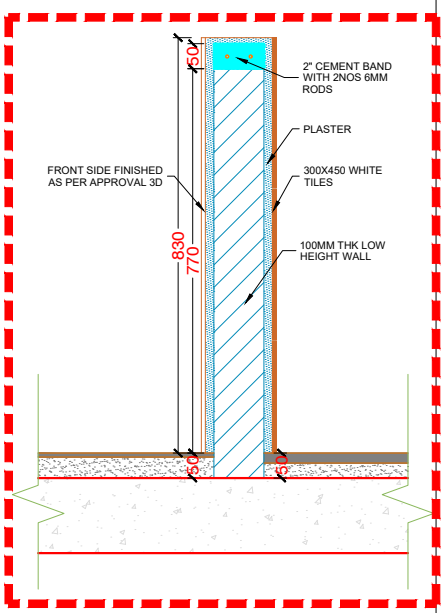

PROJECT

HYDERABAD
Phoenix Hitech City
PHC

LEGENDS

150MM THK 2400MM HEIGHT WALL

100MM THK 830MM HEIGHT WALL

DOOR LINTEL LEVEL FINISHED AT 2135 MM FROM FFL


DESCRIPTION

MASNORY LAYOUT


Scale	Date	
NTBS	27 11 2026	R0
CHECKED BY	WASIM AKRAM	
DESIGNED BY	EZHIL K	
DRAUGHT BY	SRI SUDHARSAN	
CONTRACTOR		

CALIFORNIA BURRITO
INDIA
253/A 13th CROSS,2nd STAGE INDIRA NAGAR,
BANGALORE 560038, INDIA

THE COPYRIGHT AND ALL OTHER RIGHTS IN AND RELATING TO THIS PUBLICATION BELONG TO AND ARE THE SOLE PROPERTY OF CALIFORNIA BURRITO. ALL RIGHTS ARE RESERVED. NEITHER THE WHOLE NOR ANY PART OF THIS PUBLICATION MAY BE REPRODUCED OR TRANSMITTED IN ANY FORM OR BY ANY ELECTRONIC OR MECHANICAL MEANS INCLUDING PHOTOCOPYING AND RECORDING OR FROM ANY RETRIEVAL SYSTEM WITHOUT THE PRIOR WRITTEN LICENCE FROM THE OWNER CALIFORNIA BURRITO

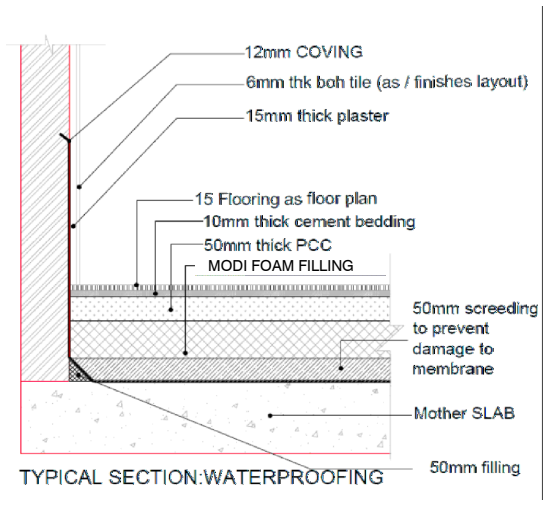


TYPICAL SECTION:WATERPROOFING

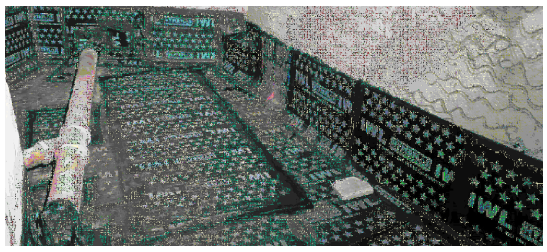

FLOOR RAISE AND WATERPROOFING METHODOLOGY:

- Modi foam to be used for Floor raise filling material
- Bituminous waterproofing with minimum 2 coat bituminous primer to be carried out on wall upto 1000mm + surface area in drawings its mentioned chemical waterproofing
- Before applying primer, the surface to be cleaned with wire brush, loosed material will be removed, groove/ cracks will be treated chemical waterproofing, clear the uneven surface with grouting.
- Bituminous sheet should be ISI approved 3-4 mm thick ,(Torching method)
- pond test to be conducted to 72 hrs for 100mm water .
- Chamber leakage and pipe slope test to be carried out 48 hrs before raising the floor
- Plumbing & conduiting if any line passing has to be done before the pond /bituminous waterproofing test.
- No chiseling of walls & damages on bituminous sheet to be done post pond test, if any.. again pond test to be carried out with rectification.
- For bituminous sheet torching dry acetylene cylinder, flame arrestor & test certificate are required before commence it, & prior meeting to be held with mall FLS team.

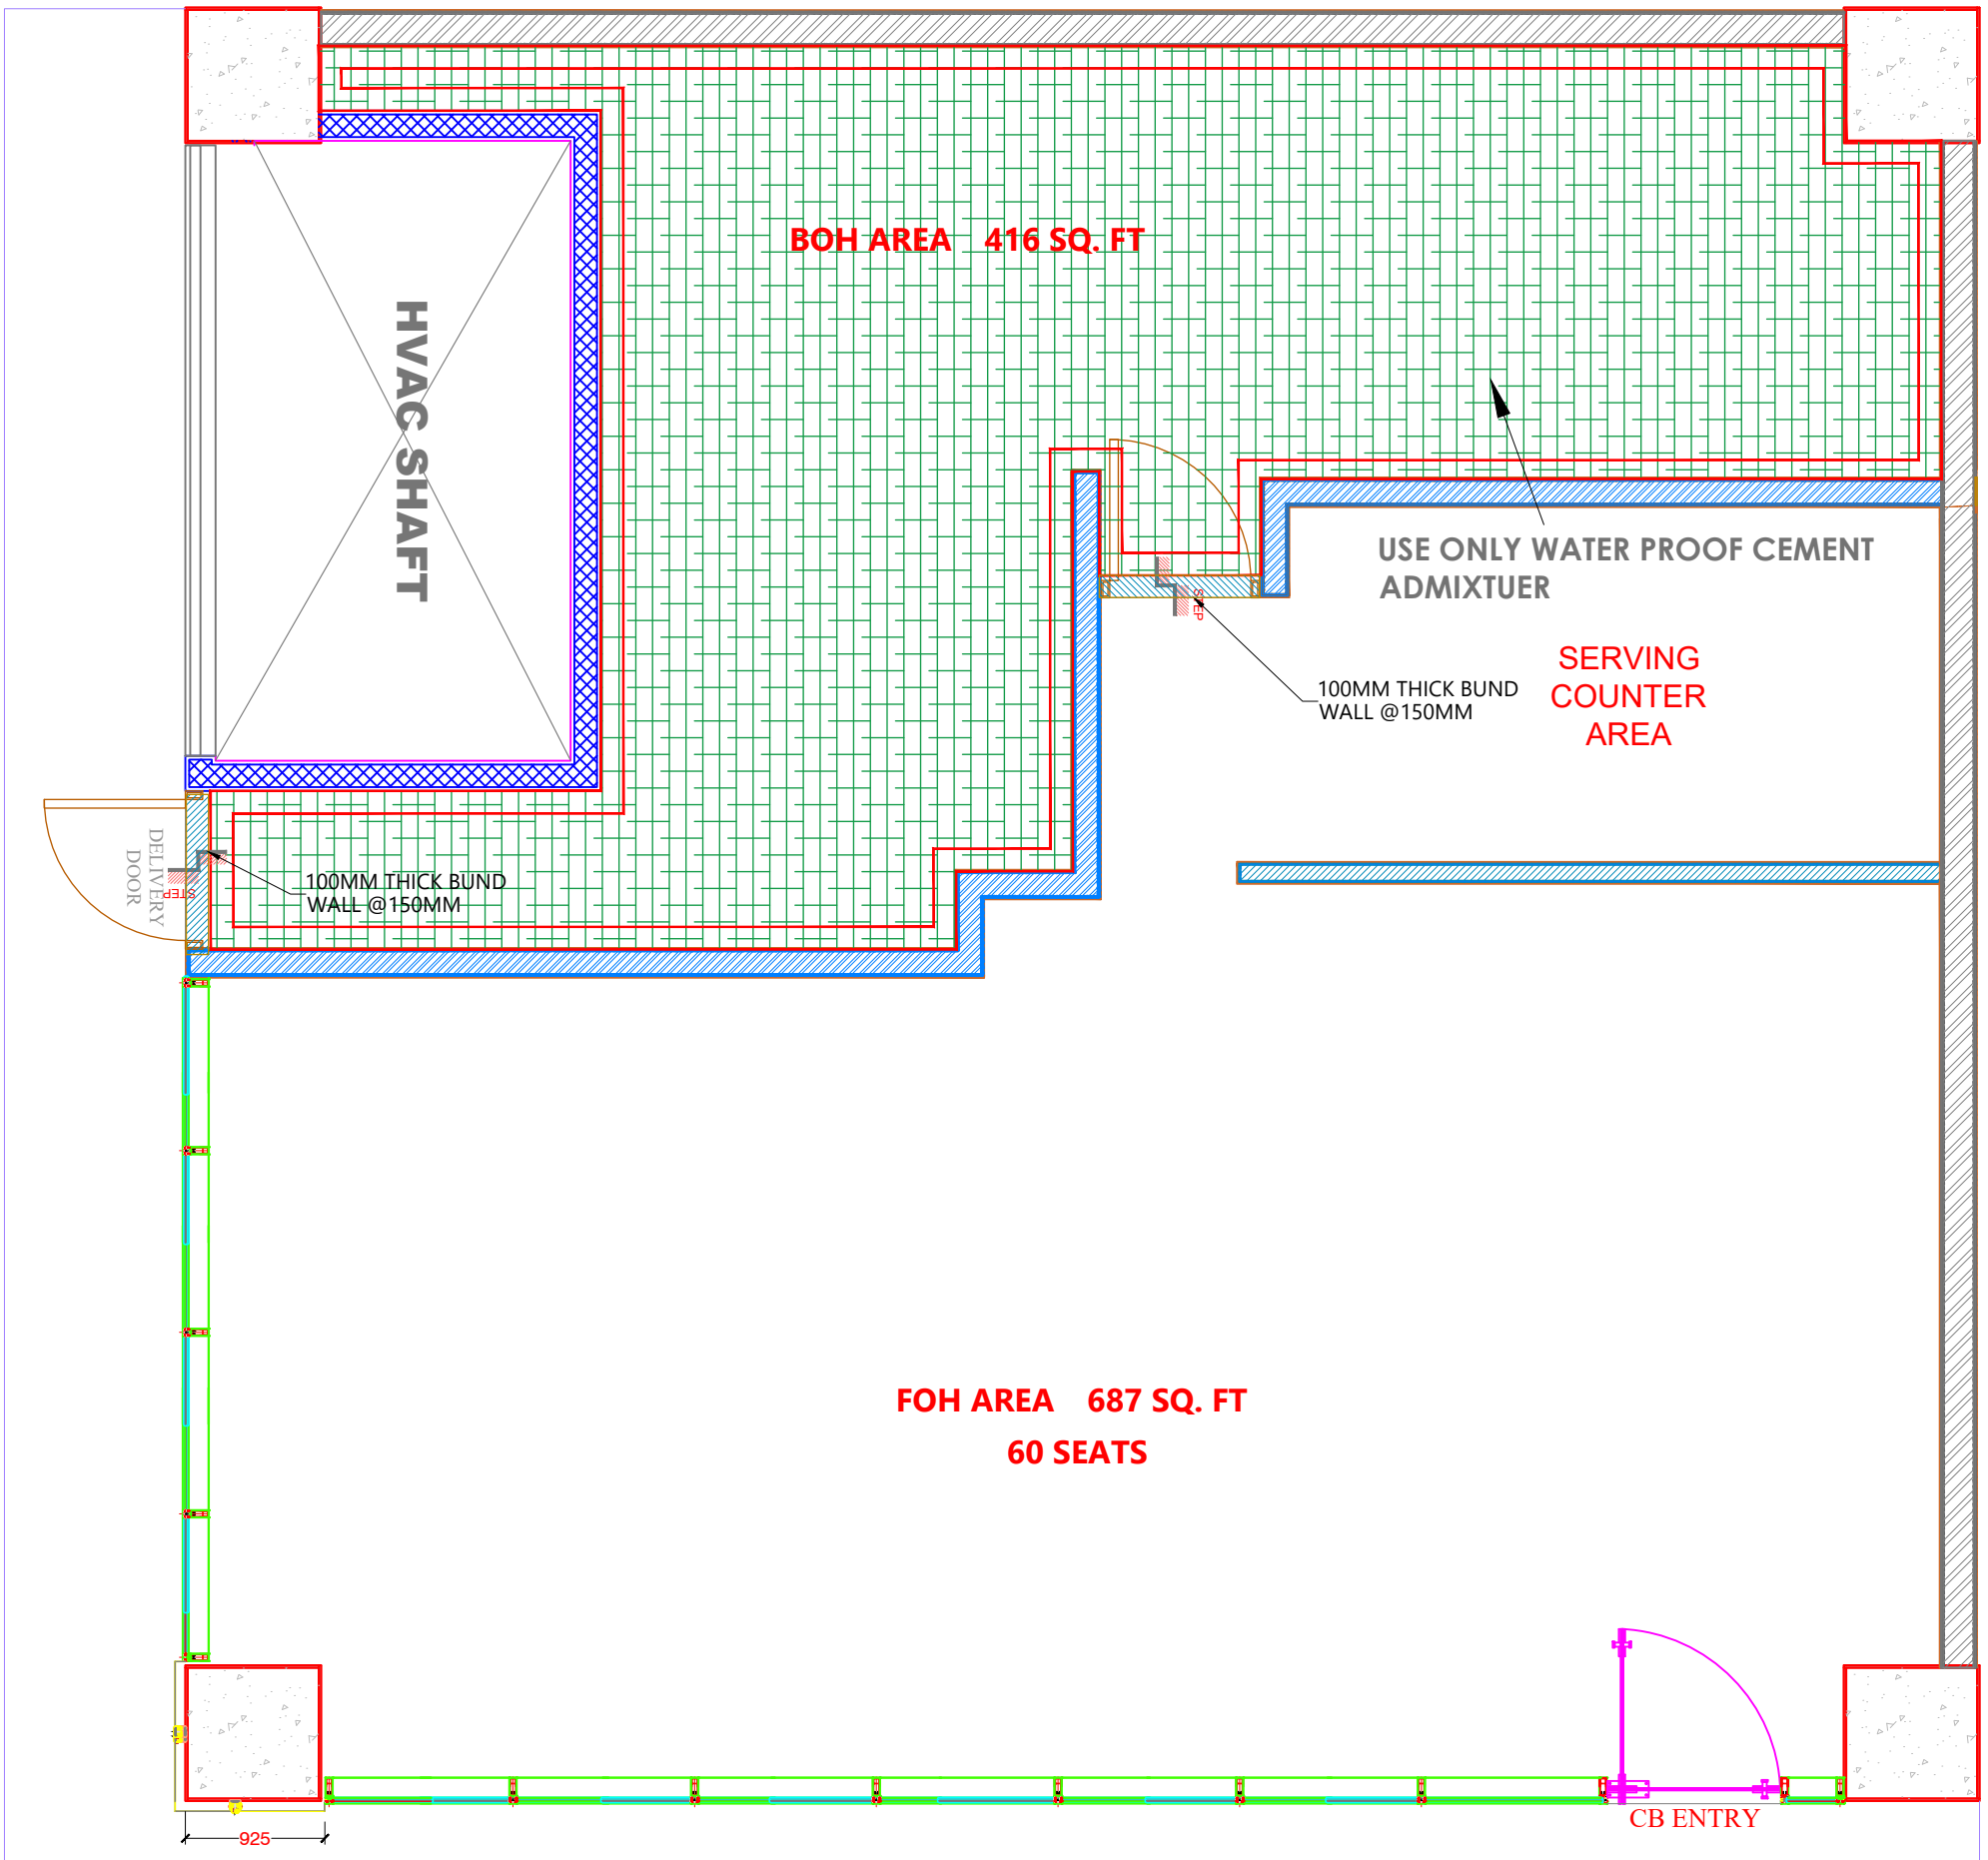

PROJECT
HYDERABAD
Phoenix Hitech City
PHC

LEGENDS


DESCRIPTION

WATER PROOFING LAYOUT

Scale	Date	
NTBS	27 11 2026	R0
CHECKED BY	WASIM AKRAM	
DESIGNED BY	EZHIL K	
DRAUGHT BY	SRI SUDHARSAN	
CONTRACTOR		

CALIFORNIA BURRITO
INDIA
253/A 13th CROSS,2nd STAGE INDIRA NAGAR,
BANGALORE 560038, INDIA

THE COPYRIGHT AND ALL OTHER RIGHTS IN AND RELATING TO THIS PUBLICATION BELONG TO AND ARE THE SOLE PROPERTY OF CALIFORNIA BURRITO ALL RIGHTS ARE RESERVED. NEITHER THE WHOLE NOR ANY PART OF THIS PUBLICATION MAY BE REPRODUCED OR TRANSMITTED IN ANY FORM OR BY ANY ELECTRONIC OR MECHANICAL MEANS INCLUDING PHOTOCOPYING AND RECORDING OR FROM ANY RETRIEVAL SYSTEM WITHOUT THE PRIOR WRITTEN LICENCE FROM THE OWNER CALIFORNIA BURRITO

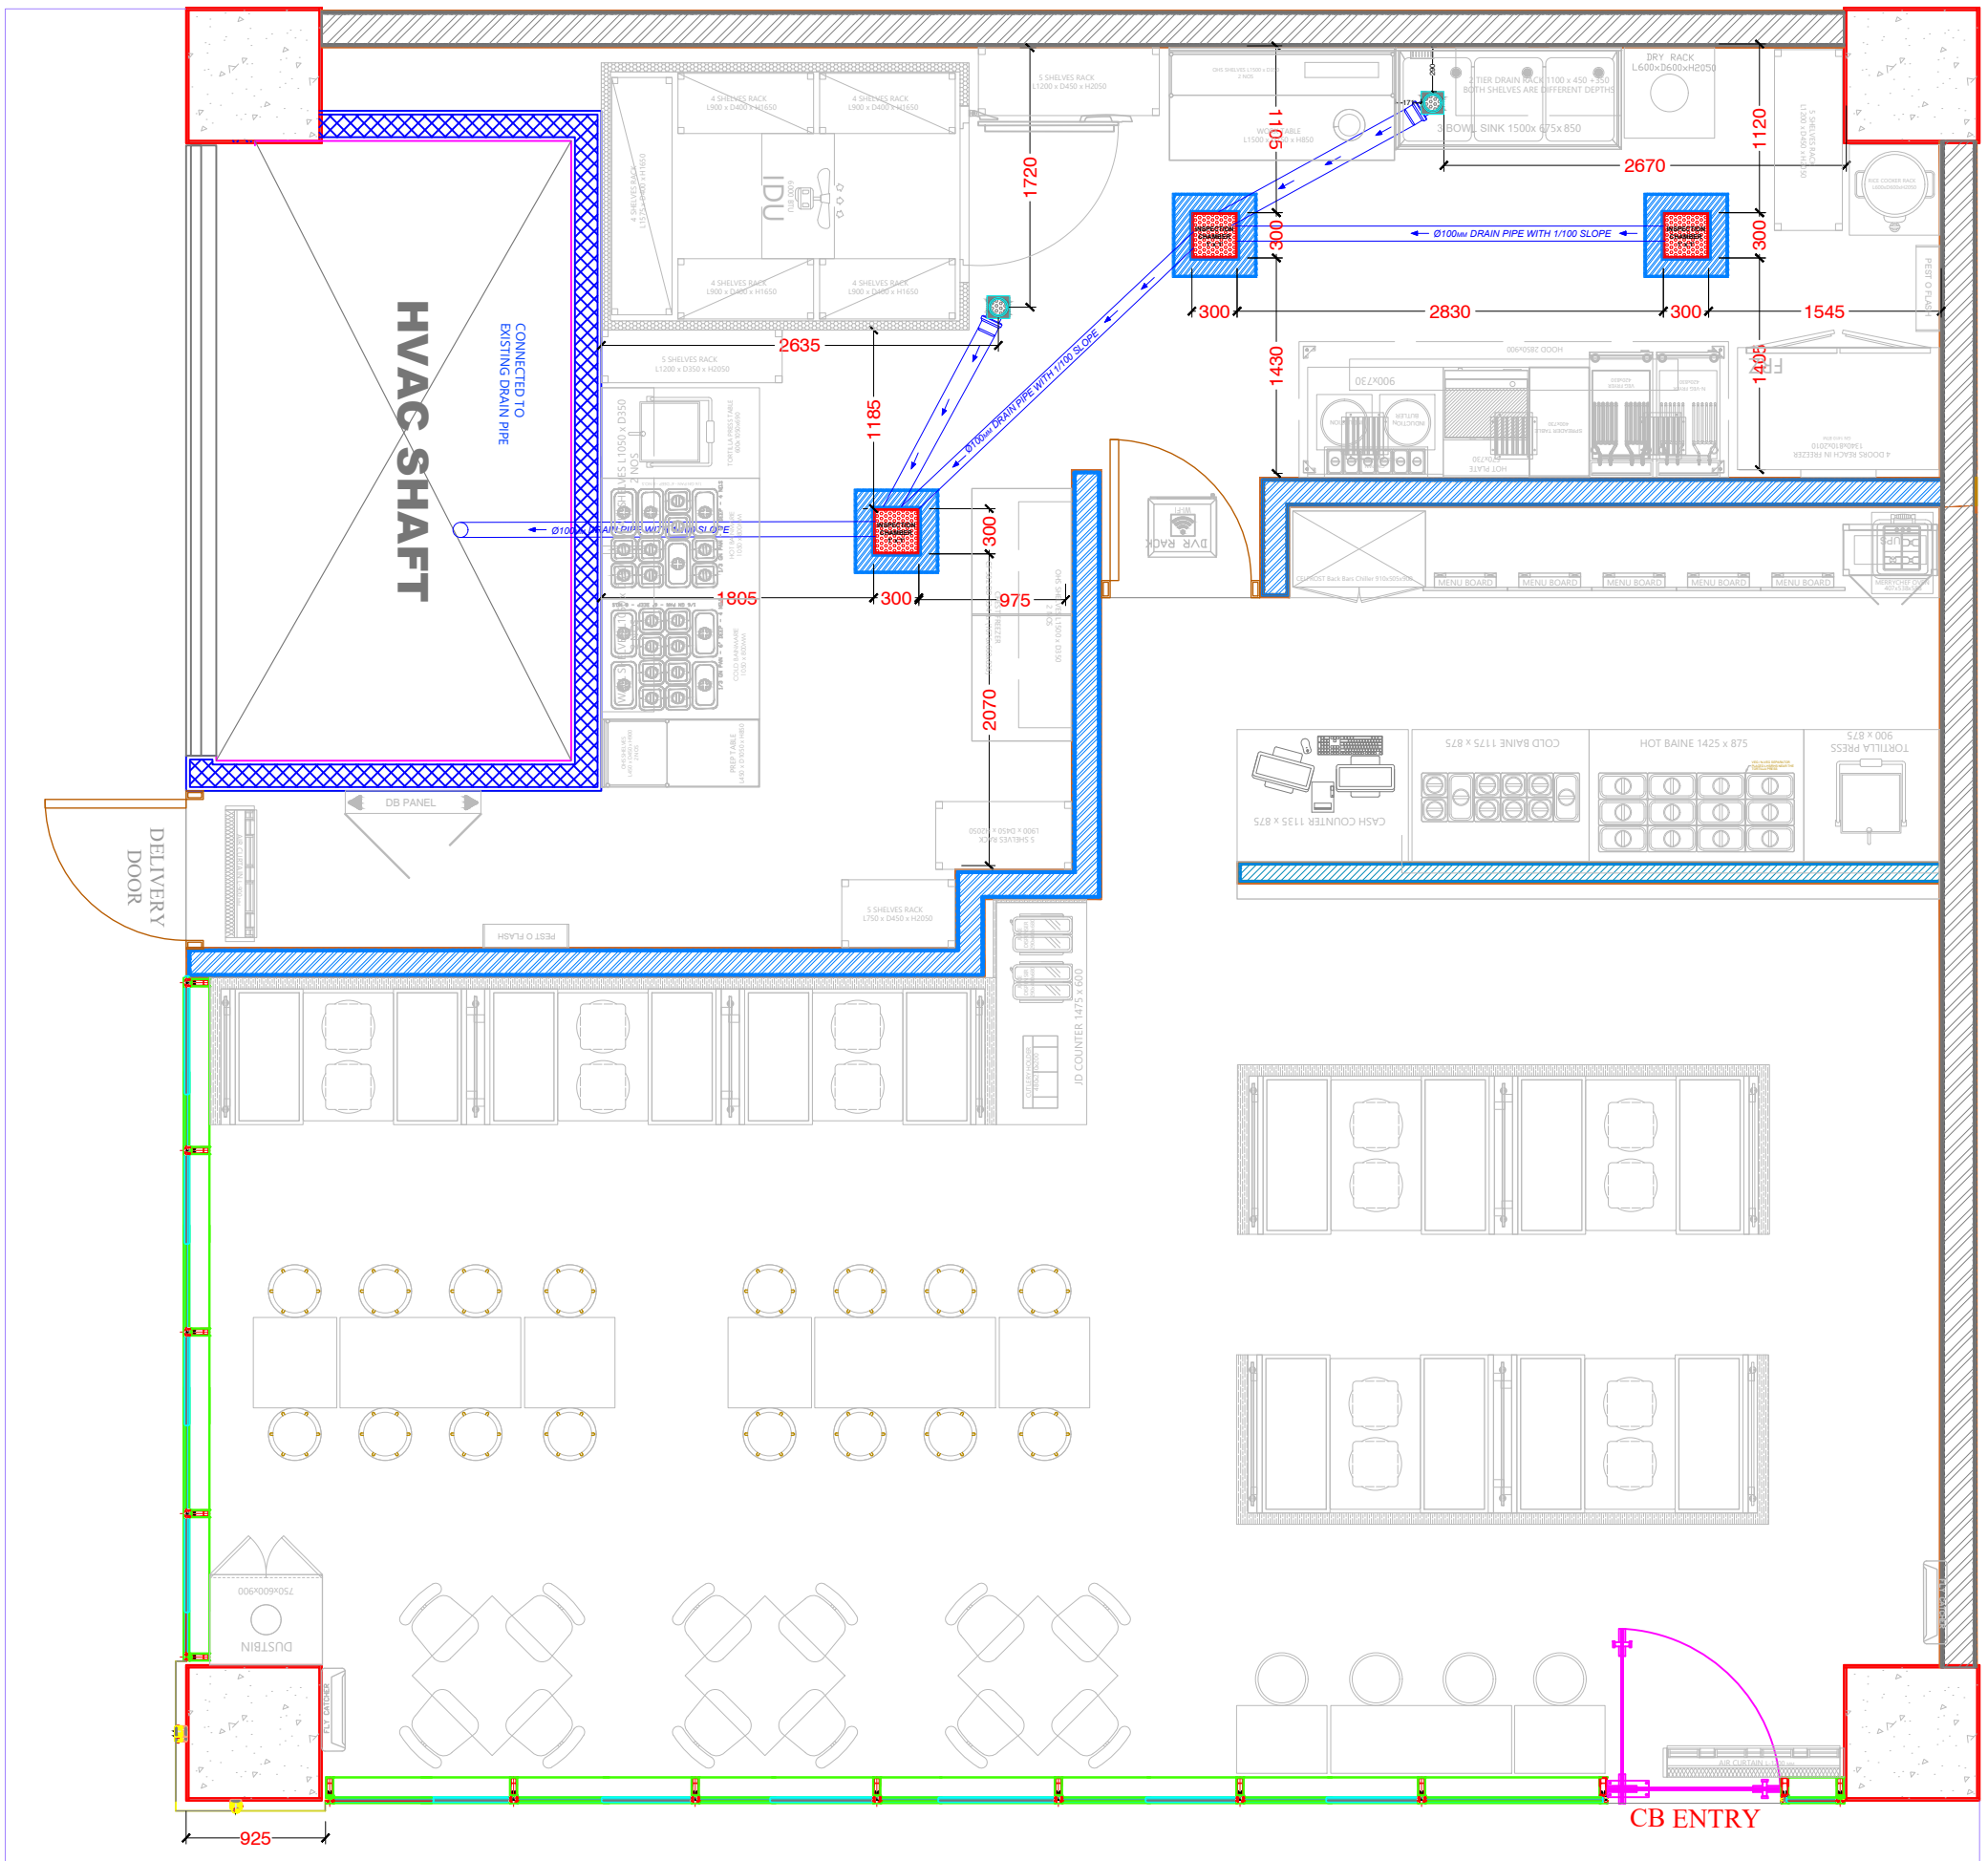

PROJECT
HYDERABAD
Phoenix Hitech City
PHC

LEGENDS

- 300x300mm INSPECTION CHAMBER
- 150x150mm NANI TRAP
- ϕ100mm DRAIN PIPE
- ϕ110mm SOIL PIPE


DESCRIPTION

DRAINAGE LAYOUT

Scale	Date	
NTBS	27 11 2026	R0
CHECKED BY	WASIM AKRAM	
DESIGNED BY	EZHIL K	
DRAUGHT BY	SRI SUDHARSAN	
CONTRACTOR		

CALIFORNIA BURRITO
INDIA
253/A 13th CROSS,2nd STAGE INDIRA NAGAR,
BANGALORE 560038, INDIA

THE COPYRIGHT AND ALL OTHER RIGHTS IN AND RELATING TO THIS PUBLICATION BELONG TO AND ARE THE SOLE PROPERTY OF CALIFORNIA BURRITO ALL RIGHTS ARE RESERVED. NEITHER THE WHOLE NOR ANY PART OF THIS PUBLICATION MAY BE REPRODUCED OR TRANSMITTED IN ANY FORM OR BY ANY ELECTRONIC OR MECHANICAL MEANS INCLUDING PHOTOCOPYING AND RECORDING OR FROM ANY RETRIEVAL SYSTEM WITHOUT THE PRIOR WRITTEN LICENCE FROM THE OWNER CALIFORNIA BURRITO

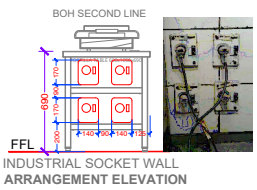

DETAILS Y

1PH,25A DP WITH WEATHERPROOF & SOCKETS BOX +2050MM FROM GROUND LVL FOR COLD ROOM = (1KW x1)

2SC & 2SW (6/16A) AT +1050MM HT FOR CHEST FREEZER & WORKING TABLE = (0.3KW x2)

2SC & 2SW (6/16A) AT +1050MM HT FOR CHEST FREEZER & WORKING TABLE = (0.3KW x2)

(ON UPS)
2SC & 2SW (6/16A) AT +2250MM HT FOR DVR, WiFi = (.1KW x1)

2SC & 2SW (6/16A) AT +2400MM HT FOR RO / GEYSER = (2.8KW x1)

(ON UPS)
1SC & 1SW (6/16A) AT +2400MM HT FOR TIMER = (.1KW x1)

1SC & 1SW (6/16A) AT +600MM HT =(0.1KWX1)

(ON UPS)
1SC & 1SW (6/16A) AT +2400MM HT FOR TIMER = (.1KW x1)

1SC & 1SW (6/16A) AT +1050MM HT FOR RICE COOKER = (2.5KW x1)

SUPPLY WIRE AT+3000MM HT FOR LIT BOX =(.5KW x1)

(ON UPS)
2SC & 2SW (6/16A) 6 MODULE(1nos) AT +1200MM HT FOR POS & PACKAGING =(0.2KW x1)

1PH,25A DP INDUSTRIAL PLUG & SOCKETS BOX FOR HOT CABINET 1X1KW, HOT BAINE MARIE 1X3KW @450MM HT (2NOS)

1PH,25A DP INDUSTRIAL PLUG & SOCKETS BOX FOR TORTILLA PRESS 1x1.8KW, COLD BAINE MARIE 1x1KW @200MM HT (2NOS)

(ON UPS)
2SC & 2SW (6/16A) 6 MODULE (2nos) AT +1200MM HT FOR POS & PACKAGING =(.2KW x1)

2 DATA *FOR POS, FOR PRINTER. 6 NOS*

SUPPLY WIRE AT+2400MM HT FOR Pesto Flash =(0.1KW x1)

2 DATA *FOR BIOMETRIC.*

(ON UPS)
2SC & 2SW (6/16A) AT +1500MM HT FOR BIOMETRIC PANEL =(0.1KW x1)

DELIVERY DOOR

HVAC SHAFT

2 DATA *FOR POS, FOR PRINTER. 2 NOS*

DETAILS Y

4490 | 1950 | 1385 | 2290

690 | 1235 | 405 | 440 | 1730

630

990

865

2445

1065

805 | 1300

900

375

530

615

1765 | 1690 | 1790

200 | 1165 | 2660 | 200

1SC &1SW (6/16A) FIXED IN MENU BOARD FOR FUTURE AV SCREEN =(0.1KW x1)

2SC & 2SW (6/16A) AT +600 MM HT FOR UPS =(2.7KW x1)

4 DATA *FOR POS, FOR PRINTER. 2 NOS*

885 | 3365 | 450

DETAILS X

(ON UPS)
2SC & 2SW (6/16A) 6 MODULE(2nos) AT +600MM HT FOR POS & PRINTER = (0.4KW x1) x 2 ON PLAYWOOD

355

(ON UPS)
2SC,1 TYPE C CHARGER &1SW (6/16A) AT+350MM HT=(0.1KW x1)

1765 | 1210

1760 | 1210

SUPPLY WIRE AT+1200MM HT FOR Pesto Flash =(0.1KW x1)

SUPPLY WIRE AT+3000MM HT FOR LIT BOX =(.5KW x1)

265


925

500

600

CB ENTRY

SUPPLY WIRE AT+3000MM HT FOR SIGNAGE =(.5KW x1)

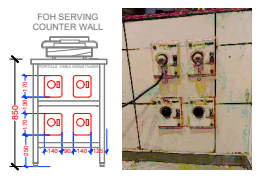

DETAILS X

(ON UPS)
2SC & 2SW (6/16A) AT +2250T FOR WOOFER & SPEKER = (.3KW x1)

2SC & 2SW (6/16A) AT +600MM HT FOR JD & DC =(0.4KWX2)

(ON UPS)
2SC,1 TYPE C CHARGER &1SW (6/16A) AT+350MM HT=(0.1KW x1)

1SC & 1SW (6/16A) AT +2250MM HT AIR CURTAIN = (.2KW x1)

SUPPLY WIRE AT+1200MM HT FOR Pesto Flash =(0.1KW x1)

1SC & 1SW (6/16A) AT +2050MM HT FOR FREEZER = (.8KW x1)

(ON UPS)
SUPPLY WIRE AT+2400MM HT FOR HOOD LIGHTS =(0.2KW x1)

2SC & 2SW (6/16A) AT +600MM HT FOR JD & DC =(0.3KWX1)

1PH,25A DP INDUSTRIAL PLUG & SOCKETS BOX FOR MERRYCHEF OVEN 3KWX1 @600MM HT (1NOS)

1PH,25A DP INDUSTRIAL PLUG & SOCKETS BOX FOR TORTILLA PRESS 1x1.8KW, COLD BAINE MARIE 1x1KW @250MM HT (2NOS)

1PH,25A DP INDUSTRIAL PLUG & SOCKETS BOX FOR HOT CABINET 1X1KW, HOT BAINE MARIE 1X3KW @ 550MM HT (2NOS)

(ON UPS)
1SC & 1SW (6/16A) AT +600MM HT FOR LABEL PRINTER = (0.1KW x1)

2 DATA *FOR LABEL PRINTER.*

SUPPLY WIRE AT+2700MM HT FOR ORDER HERE =(0.1KW x1)

LEGENDS

3PH 36A DP 30MA RCCB LEGRAND / HAVELLS INDUSTRIAL SOCKET	
1PH 25 A DP 30MA RCCB LEGRAND / HAVELLS INDUSTRIAL SOCKET	
20 A PANASONIC VISION- 1 SWITCH 1 SOCKET- WITHOUT SHUTTERS	
20 A PANASONIC VISION- 2 SWITCH 2 SOCKET- WITHOUT SHUTTERS	
12 WAY 7SEGMENT DB PANEL	
1 NO DATA POINT SINGLE SOCKET PLATE RJ45 CAT 6 CABLE	
2 NO DATA POINT TWIN SOCKET PLATE RJ45 CAT 6 CABLE	
PROVIDE SUPPLY WIRE	

PROJECT
HYDERABAD
Phoenix Hitech City
PHC


DESCRIPTION

ELECTRICAL LAYOUT

Scale	Date	
NTBS	27 11 2026	R0
CHECKED BY	WASIM AKRAM	
DESIGNED BY	EZHIL K	
DRAUGHT BY	SRI SUDHARSAN	
CONTRACTOR		

CALIFORNIA BURRITO
INDIA
253/A 13th CROSS,2nd STAGE INDIRA NAGAR,
BANGALORE 560038, INDIA

THE COPYRIGHT AND ALL OTHER RIGHTS IN AND RELATING TO THIS PUBLICATION BELONG TO AND ARE THE SOLE PROPERTY OF CALIFORNIA BURRITO ALL RIGHTS ARE RESERVED. NEITHER THE WHOLE NOR ANY PART OF THIS PUBLICATION MAY BE REPRODUCED OR TRANSMITTED IN ANY FORM OR BY ANY ELECTRONIC OR MECHANICAL MEANS INCLUDING PHOTOCOPYING AND RECORDING OR FROM ANY RETRIEVAL SYSTEM WITHOUT THE PRIOR WRITTEN LICENCE FROM THE OWNER CALIFORNIA BURRITO

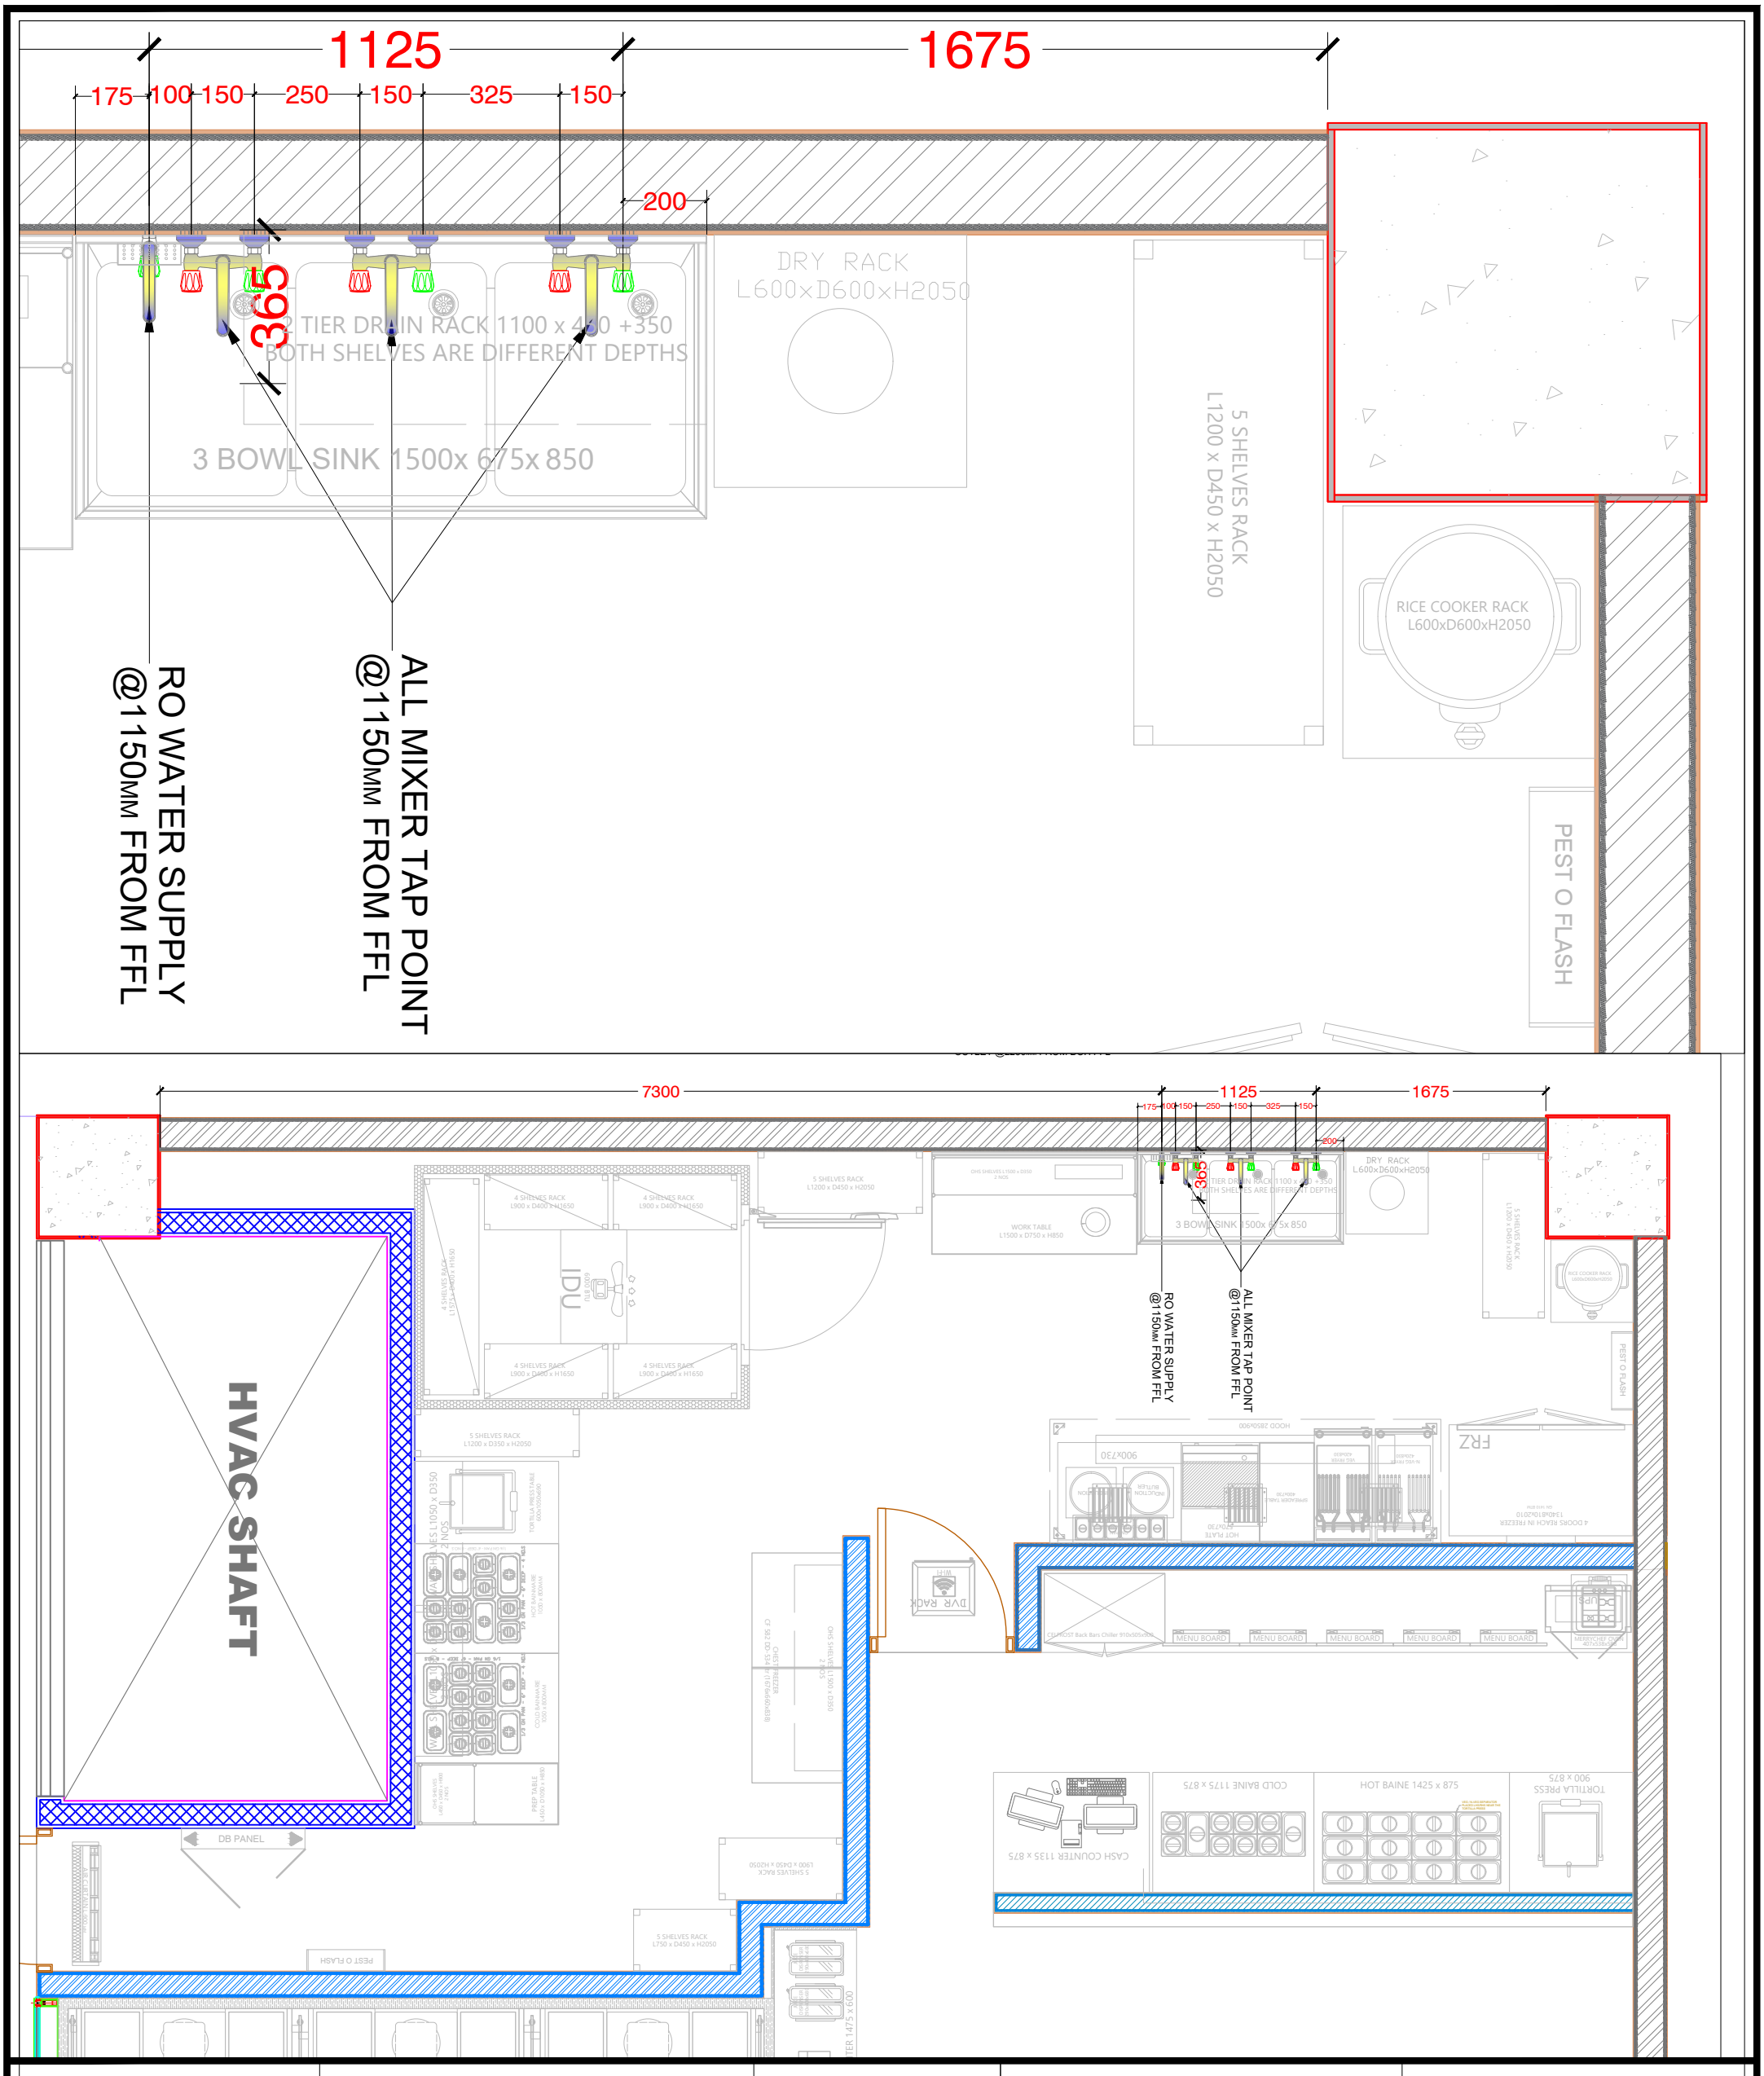

PROJECT
HYDERABAD

PHC

LEGENDS
- EXISTING TAPPING POINT
- WATER METER
- PRESSURE REDUCING VALVE
- ISOLATION VALVE
- BALL VALVE
- UNION

DESCRIPTION
WATER SUPPLY LAYOUT


Scale	Date	
NTBS	14 08 2025	R0
CHECKED BY	WASIM AKRAM	
DESIGNED BY	EZHIL K	
DRAUGHT BY	SRI SUDHARSAN	
CONTRACTOR		

CALIFORNIA BURRITO


CALIFORNIA BURRITO
INDIA

253/A 13th CROSS,2nd STAGE INDIRA NAGAR,
BANGALORE 560038, INDIA


THE COPYRIGHT AND ALL OTHER RIGHTS IN AND RELATING TO THIS PUBLICATION BELONG TO AND ARE THE SOLE PROPERTY OF CALIFORNIA BURRITO ALL RIGHTS ARE RESERVED. NEITHER THE WHOLE NOR ANY PART OF THIS PUBLICATION MAY BE REPRODUCED OR TRANSMITTED IN ANY FORM OR BY ANY ELECTRONIC OR MECHANICAL MEANS INCLUDING PHOTOCOPYING AND RECORDING OR FROM ANY RETRIEVAL SYSTEM WITHOUT THE PRIOR WRITTEN LICENCE FROM THE OWNER CALIFORNIA BURRITO

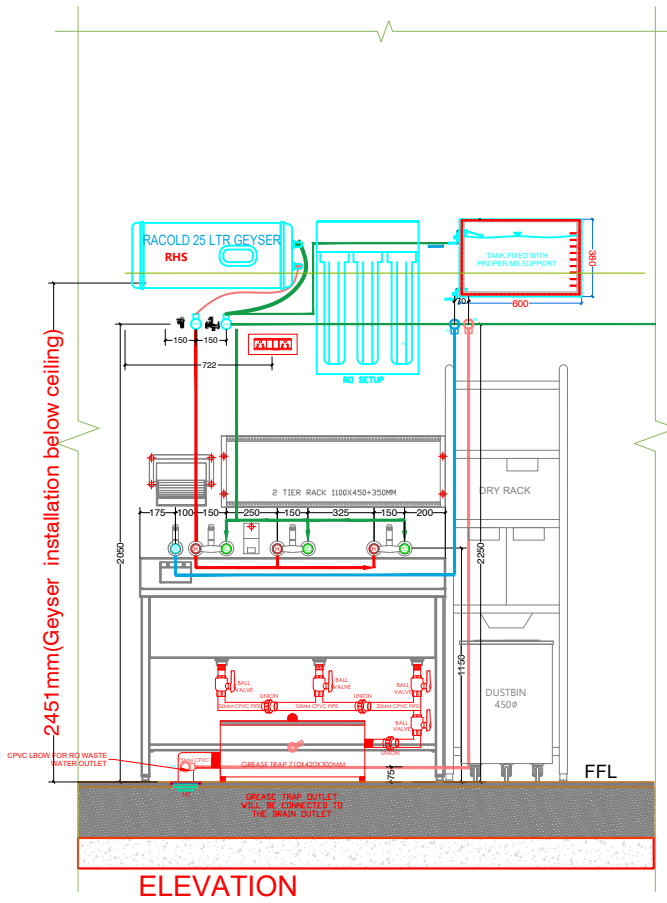


ELEVATION

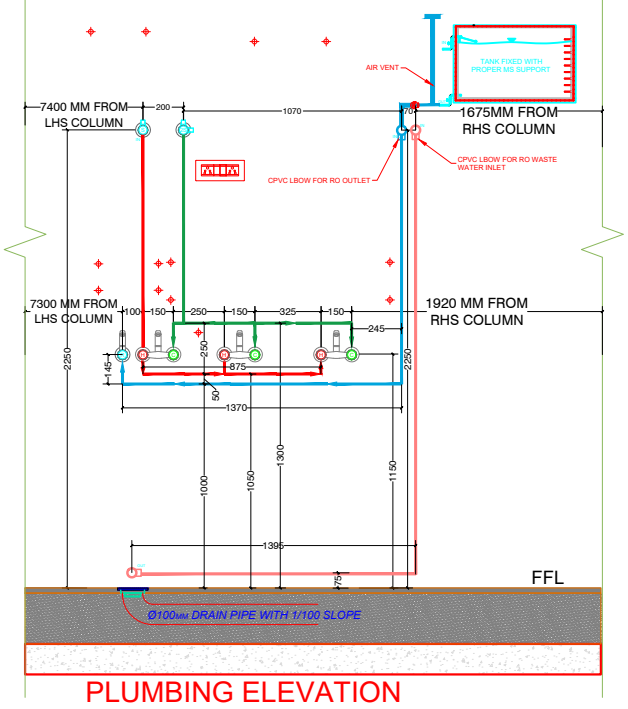


PLUMBING ELEVATION

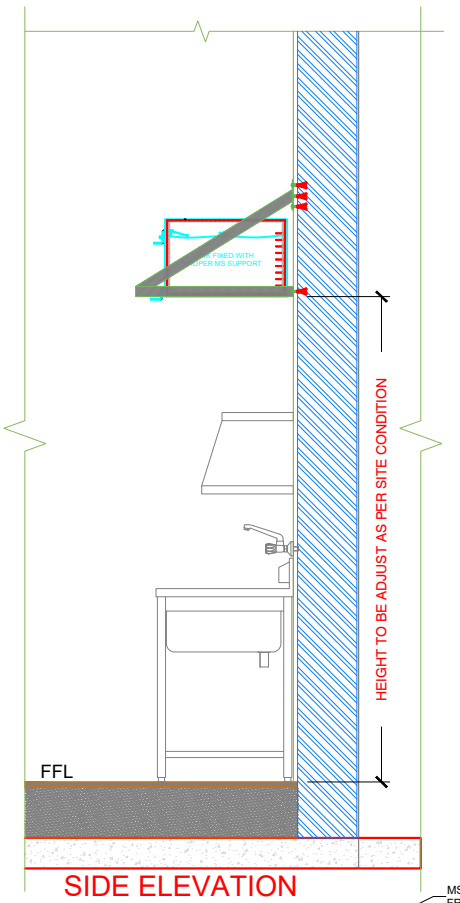


SIDE ELEVATION

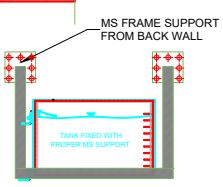


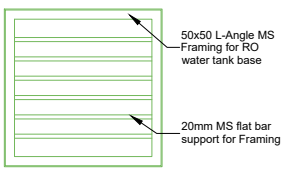


SINK BELOW PLAN

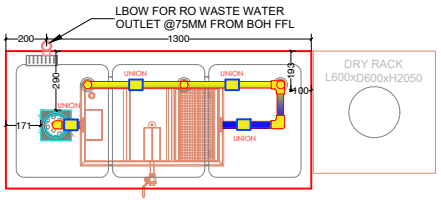



SINK ABOVE PLAN

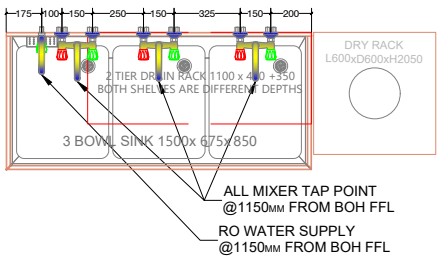


SINK LOFT PLAN

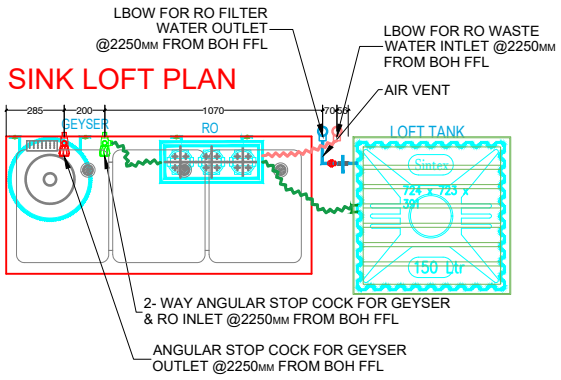

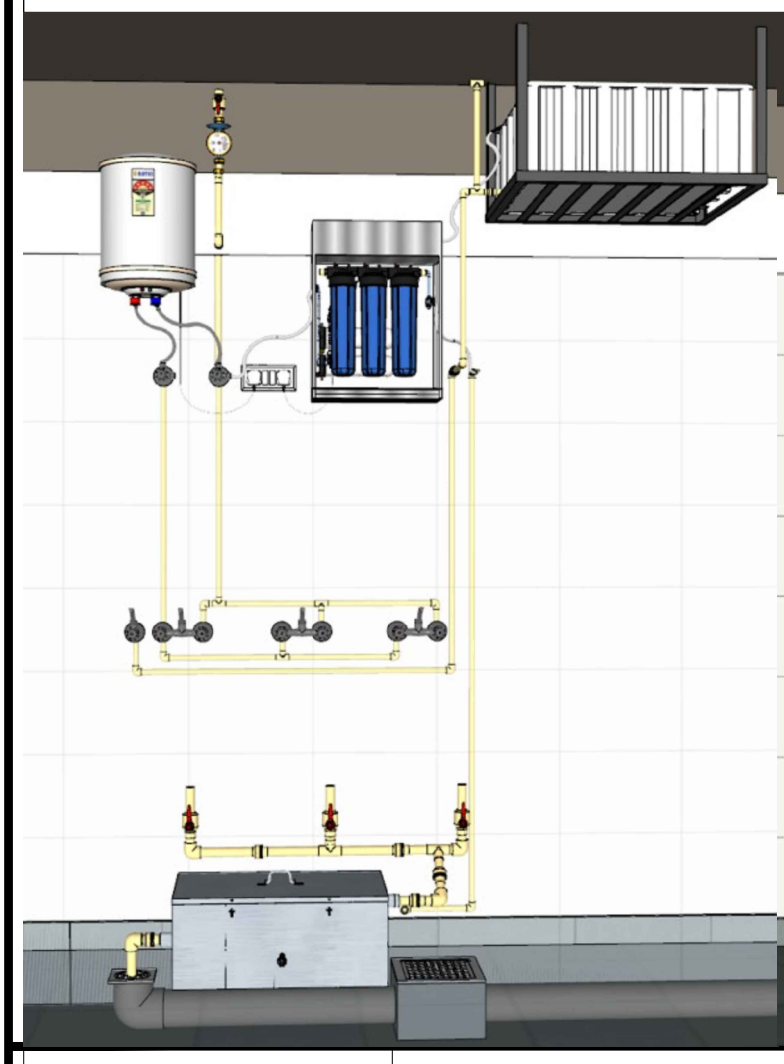

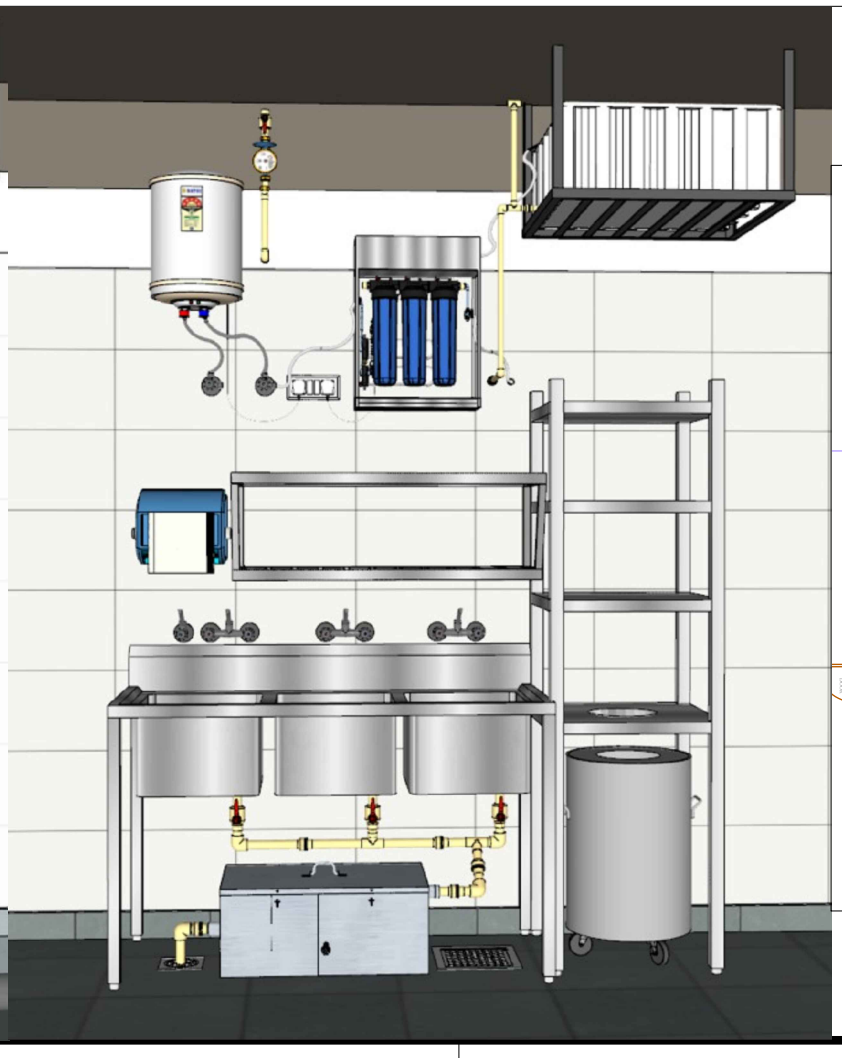

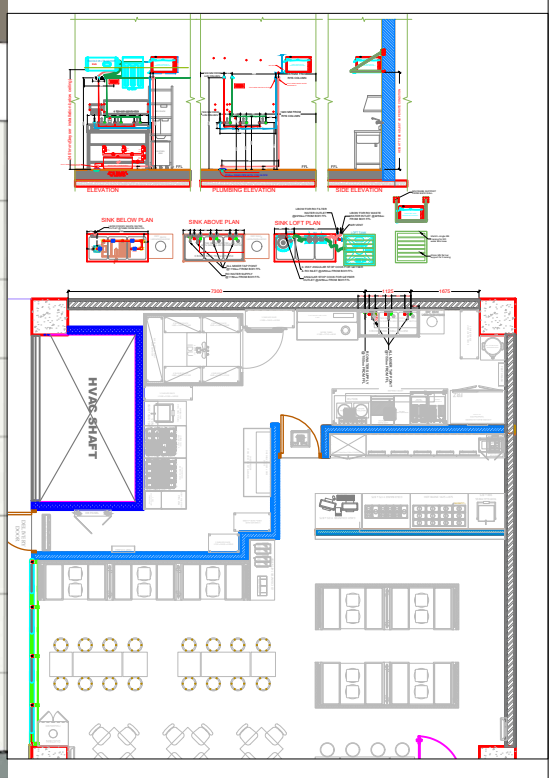

PROJECT
HYDERABAD

PHC


LEGENDS
- EXISTING TAPPING POINT
- WATER METER
- PRESSURE REDUCING VALVE
- ISOLATION VALVE

DESCRIPTION
WATER SUPPLY LAYOUT

Scale	Date	
NTBS	13 11 2025	R0
CHECKED BY	WASIM AKRAM	
DESIGNED BY	EZHIL K	
DRAUGHT BY	SRI SUDHARSAN	
CONTRACTOR		

CALIFORNIA BURRITO
CALIFORNIA BURRITO INDIA
253/A 13th CROSS,2nd STAGE INDIRA NAGAR, BANGALORE 560038, INDIA

THE COPYRIGHT AND ALL OTHER RIGHTS IN AND RELATING TO THIS PUBLICATION BELONG TO AND ARE THE SOLE PROPERTY OF CALIFORNIA BURRITO. ALL RIGHTS ARE RESERVED. NEITHER THE WHOLE NOR ANY PART OF THIS PUBLICATION MAY BE REPRODUCED OR TRANSMITTED IN ANY FORM OR BY ANY ELECTRONIC OR MECHANICAL MEANS INCLUDING PHOTOCOPYING AND RECORDING OR FROM ANY RETRIEVAL SYSTEM WITHOUT THE PRIOR WRITTEN LICENCE FROM THE OWNER CALIFORNIA BURRITO

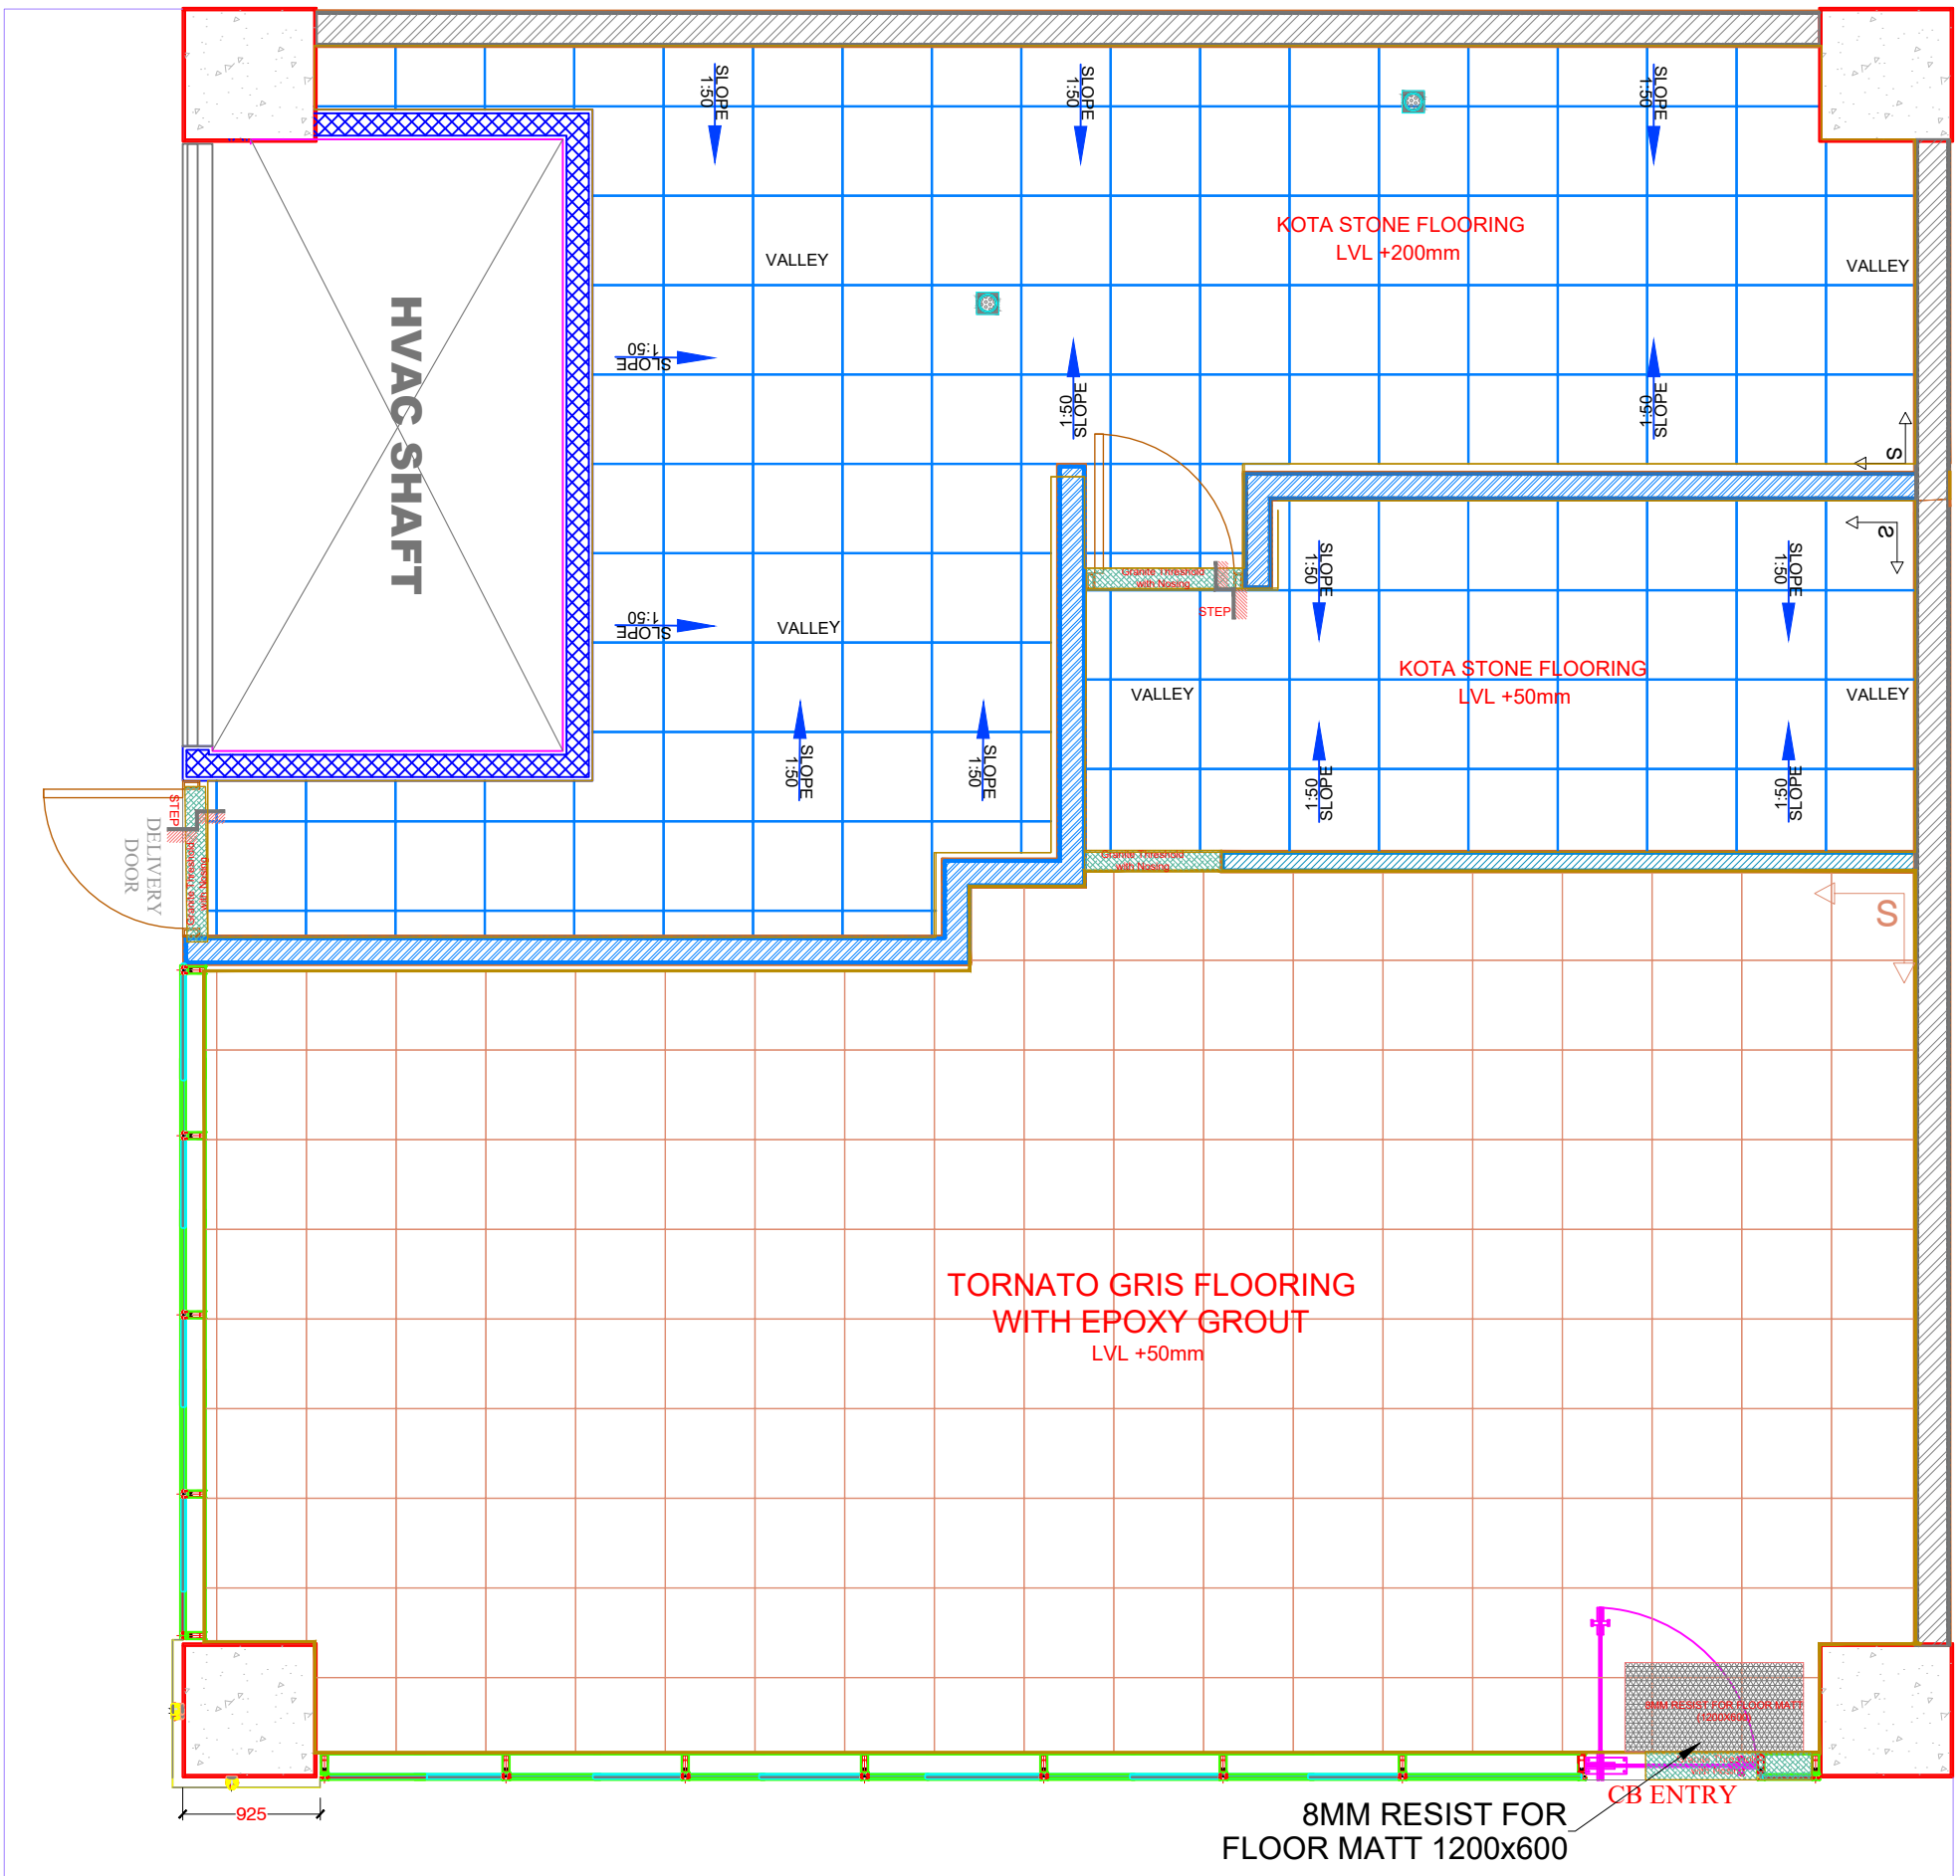

PROJECT
HYDERABAD

PHC

LEGENDS

600 x 600MM TORNATO GRIS 687 SQFT +100 (15% WASTAGE) +40 SQFT Skirting (Height 3 INCH)_ + 30 SQFT Skirting for Furniture (Height 3 INCH)_**TOTAL= 860 SQFT**

600 x 600 KOTA STONE 416 SQFT + 95 SQFT(15% WASTAGE) +40 SQFT Skirting (Height 3 INCH)_ FINISHED WITH CEMENT GROUTING
TOTAL= 550 SQFT

JET BLACK GRANITE
15 SQFT


DESCRIPTION

FLOORING LAYOUT

Scale	Date	
NTBS	13 11 2025	R0
CHECKED BY	WASIM AKRAM	
DESIGNED BY	EZHIL K	
DRAUGHT BY	SRI SUDHARSAN	
CONTRACTOR		

CALIFORNIA BURRITO
INDIA
253/A 13th CROSS,2nd STAGE INDIRA NAGAR,
BANGALORE 560038, INDIA

THE COPYRIGHT AND ALL OTHER RIGHTS IN AND RELATING TO THIS PUBLICATION BELONG TO AND ARE THE SOLE PROPERTY OF CALIFORNIA BURRITO. ALL RIGHTS ARE RESERVED. NEITHER THE WHOLE NOR ANY PART OF THIS PUBLICATION MAY BE REPRODUCED OR TRANSMITTED IN ANY FORM OR BY ANY ELECTRONIC OR MECHANICAL MEANS INCLUDING PHOTOCOPYING AND RECORDING OR FROM ANY RETRIEVAL SYSTEM WITHOUT THE PRIOR WRITTEN LICENCE FROM THE OWNER CALIFORNIA BURRITO

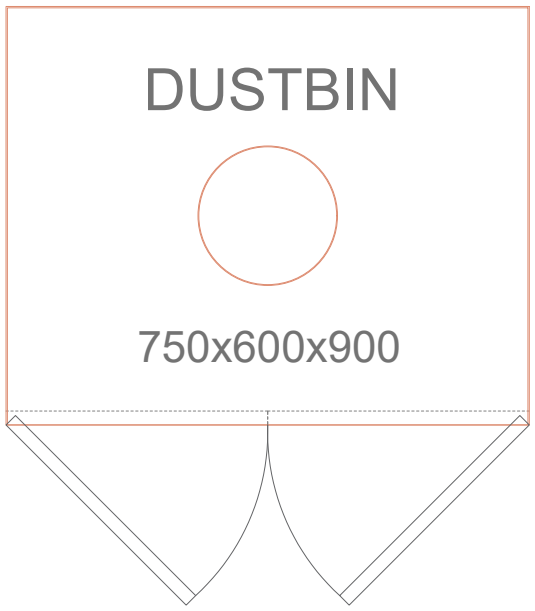



TOP FINISHED WITH SS
304 THICK 1.2MM

CUTOUT FOR DUSTBIN


FINISHED WITH
MERINO 10099
ALASKAN WALNUT
LAMINATE

DETAILS P

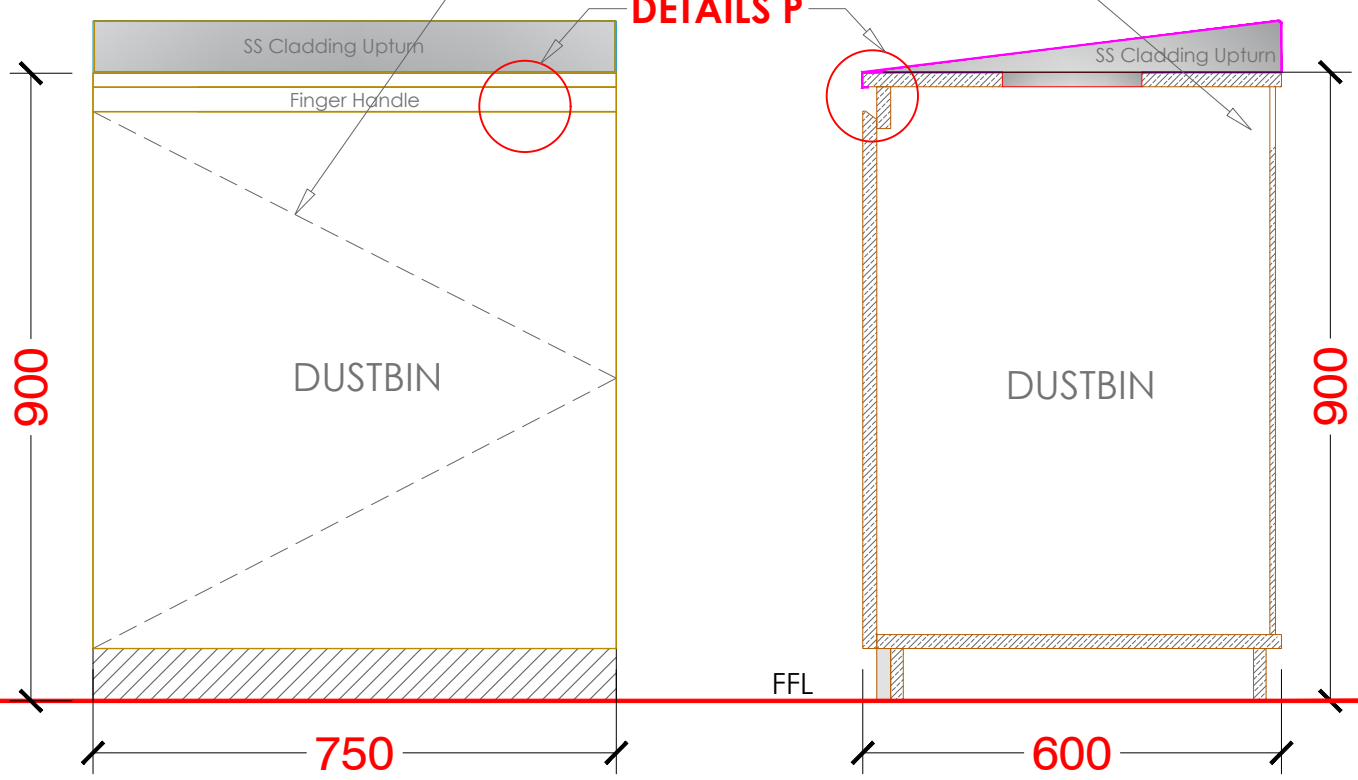

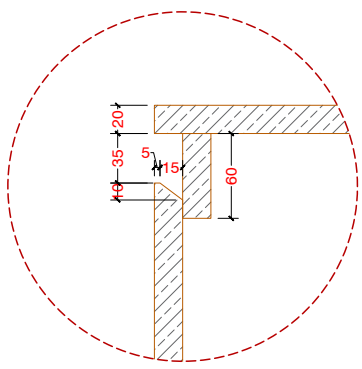


DETAILS Q
FINGER HANDLE PART DETAILS

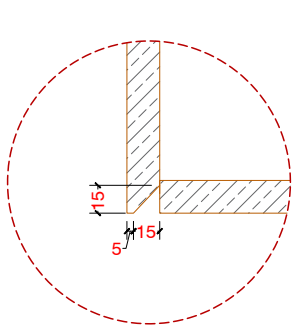

DETAILS P
OVERHEAD STORAGE
FINGER HANDLE PART

PROJECT
HYDERABAD
Phoenix Hitech City
PHC

LEGENDS

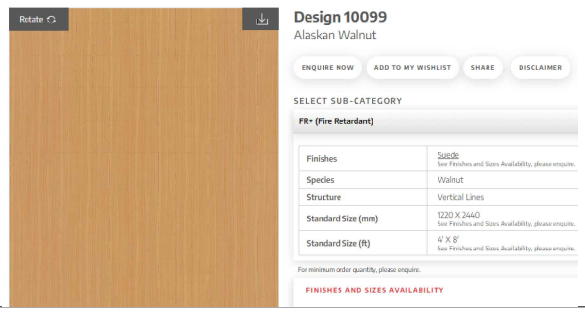


DESCRIPTION


DUSTBIN
COUNTER DETAILS


Scale	Date	
NTBS	27 11 2026	R0
CHECKED BY	WASIM AKRAM	
DESIGNED BY	EZHIL K	
DRAUGHT BY	SRI SUDHARSAN	
CONTRACTOR		

CALIFORNIA BURRITO
INDIA
253/A 13th CROSS,2nd STAGE INDIRA NAGAR,
BANGALORE 560038, INDIA


THE COPYRIGHT AND ALL OTHER RIGHTS IN AND RELATING TO THIS PUBLICATION BELONG TO AND ARE THE SOLE PROPERTY OF CALIFORNIA BURRITO. ALL RIGHTS ARE RESERVED. NEITHER THE WHOLE NOR ANY PART OF THIS PUBLICATION MAY BE REPRODUCED OR TRANSMITTED IN ANY FORM OR BY ANY ELECTRONIC OR MECHANICAL MEANS INCLUDING PHOTOCOPYING AND RECORDING OR FROM ANY RETRIEVAL SYSTEM WITHOUT THE PRIOR WRITTEN LICENCE FROM THE OWNER CALIFORNIA BURRITO

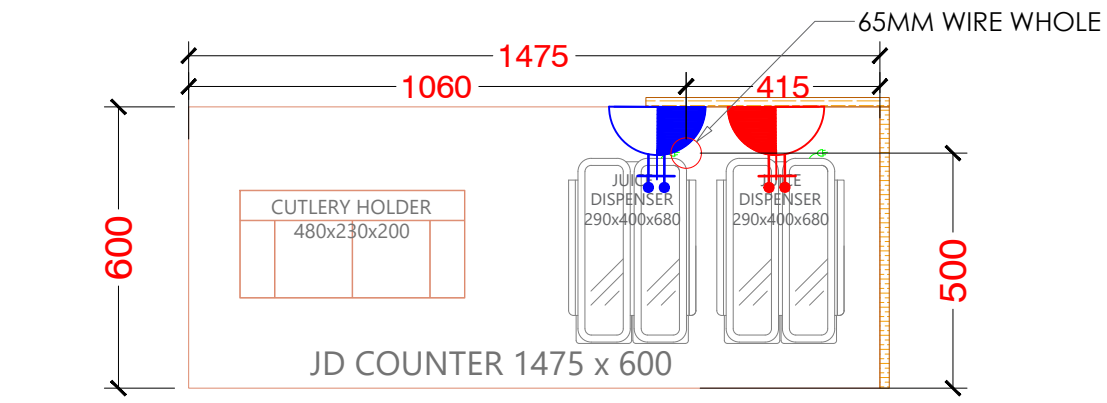

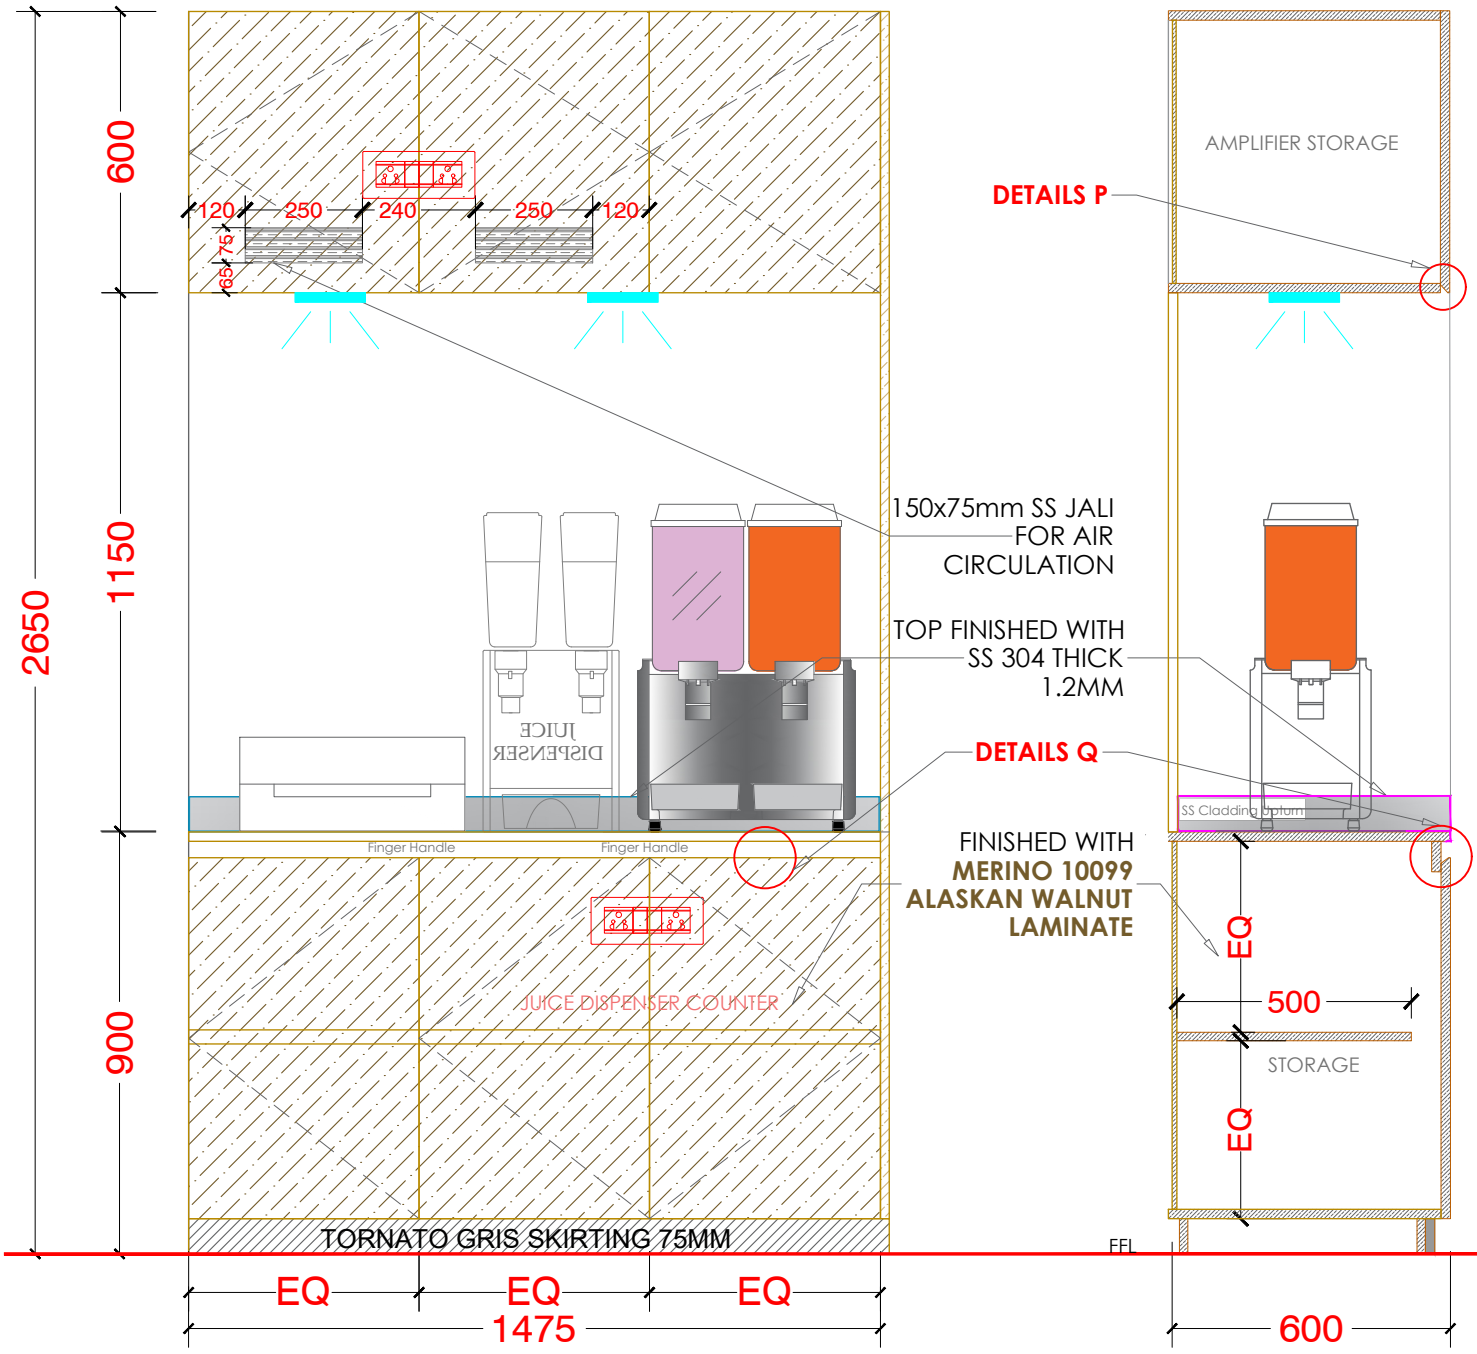


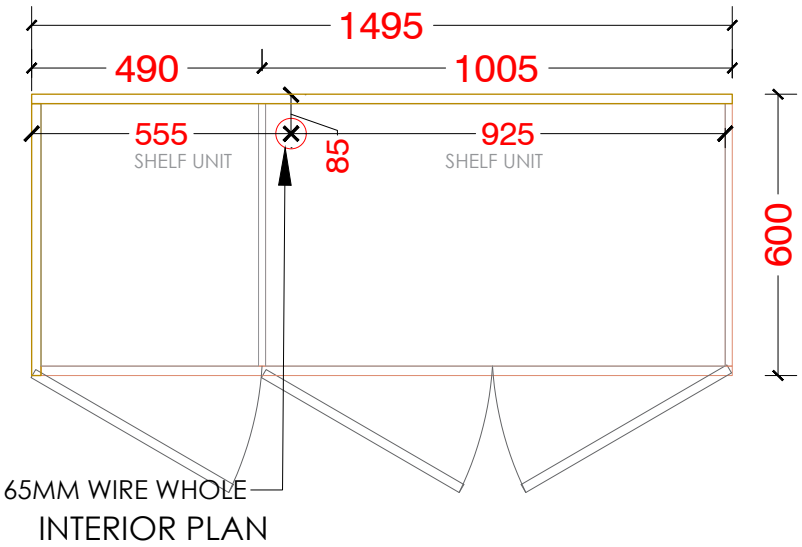

INTERIOR PLAN

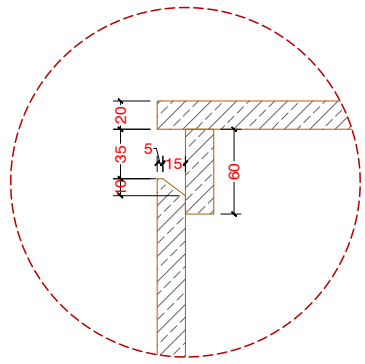


DETAILS Q
FINGER HANDLE PART DETAILS

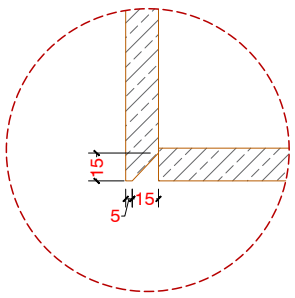

DETAILS P
OVERHEAD STORAGE
FINGER HANDLE PART

PROJECT
HYDERABAD
Phoenix Hitech City
PHC

LEGENDS

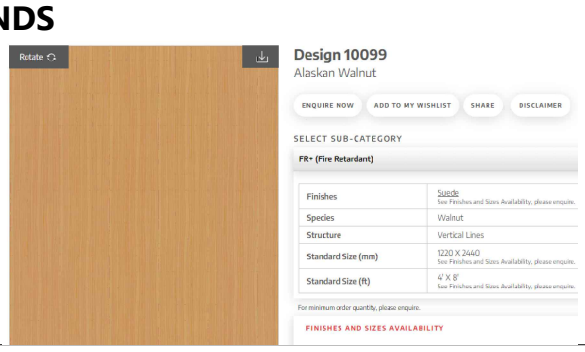


DESCRIPTION

JD Counter Details


Scale	Date	
NTBS	27 11 2026	R0
CHECKED BY	WASIM AKRAM	
DESIGNED BY	EZHIL K	
DRAUGHT BY	SRI SUDHARSAN	
CONTRACTOR		

CALIFORNIA BURRITO
INDIA
253/A 13th CROSS,2nd STAGE INDIRA NAGAR,
BANGALORE 560038, INDIA


THE COPYRIGHT AND ALL OTHER RIGHTS IN AND RELATING TO THIS PUBLICATION BELONG TO AND ARE THE SOLE PROPERTY OF CALIFORNIA BURRITO ALL RIGHTS ARE RESERVED. NEITHER THE WHOLE NOR ANY PART OF THIS PUBLICATION MAY BE REPRODUCED OR TRANSMITTED IN ANY FORM OR BY ANY ELECTRONIC OR MECHANICAL MEANS INCLUDING PHOTOCOPYING AND RECORDING OR FROM ANY RETRIEVAL SYSTEM WITHOUT THE PRIOR WRITTEN LICENCE FROM THE OWNER CALIFORNIA BURRITO

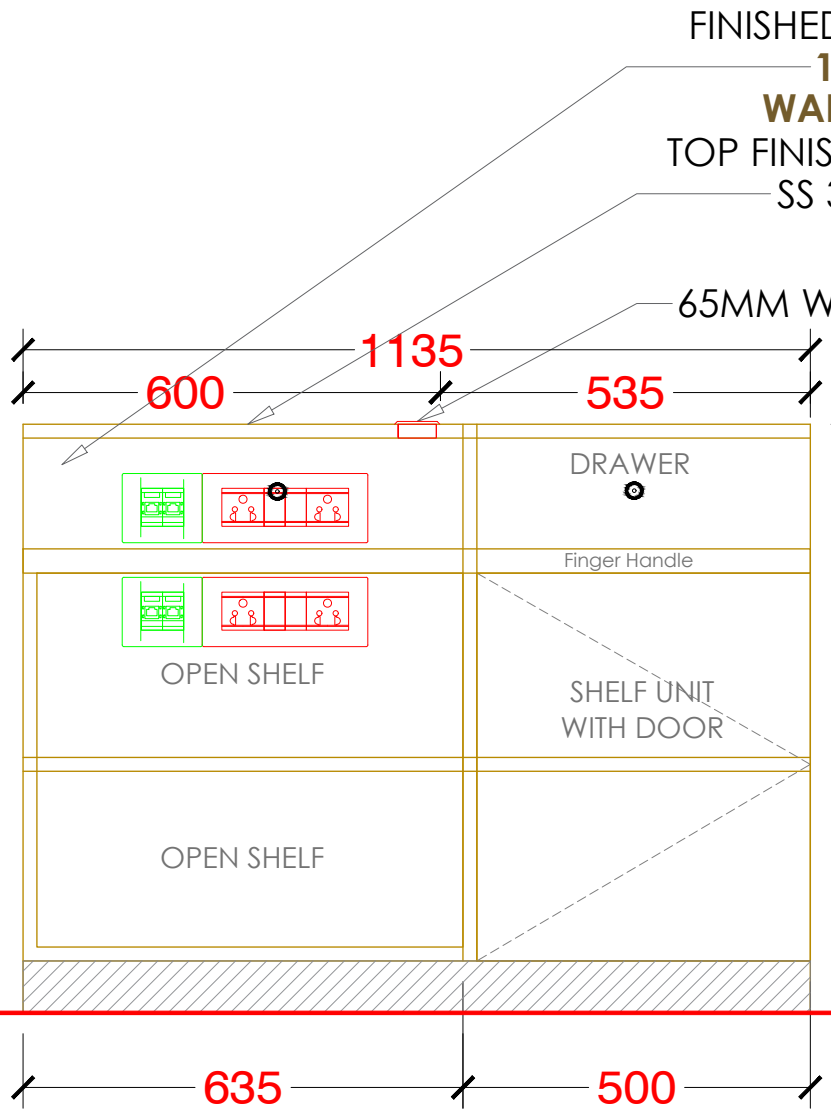

FRONT ELEVATION

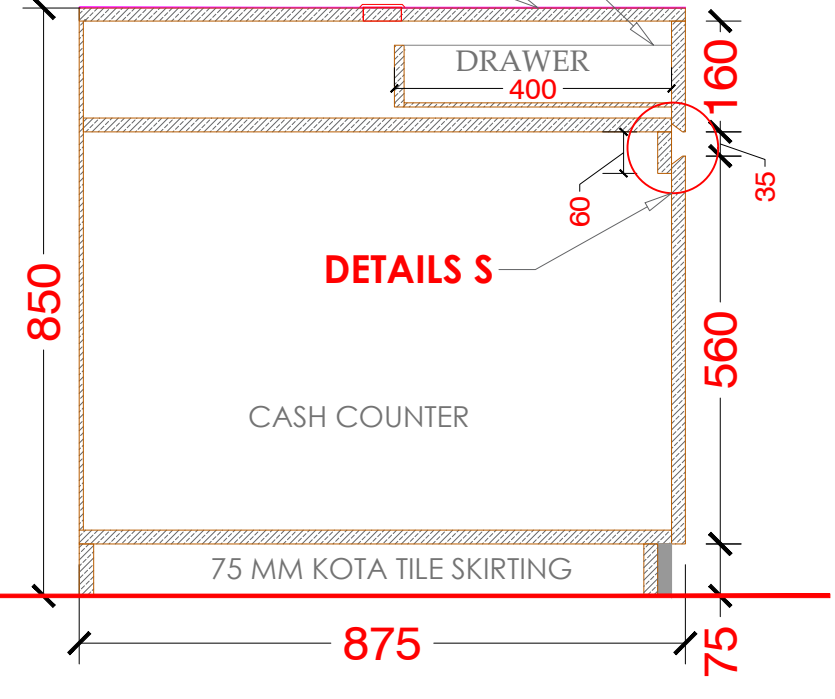


SECTION

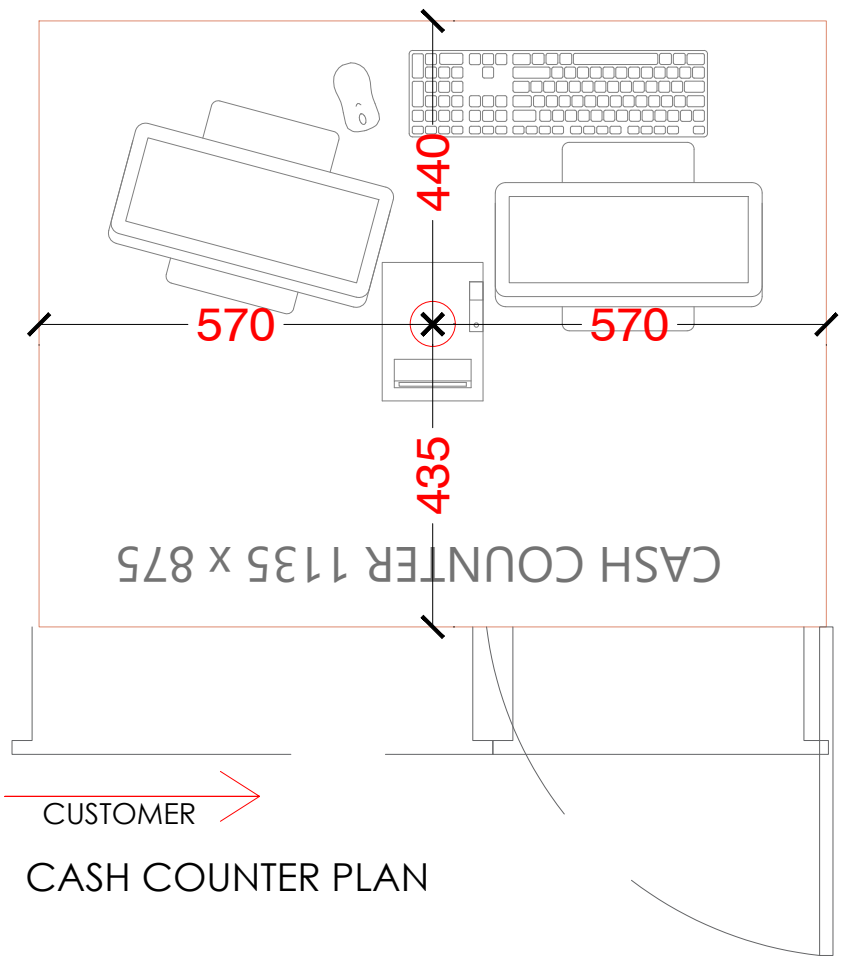

CASH COUNTER PLAN


RIGHT TO LEFT
SERVING LINE

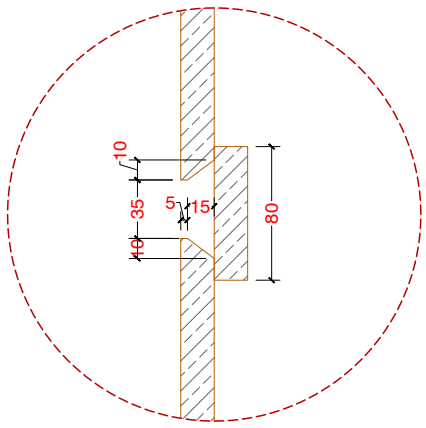

DETAILS S
FINGER HANDLE PART DETAILS

PROJECT
HYDERABAD
Phoenix Hitech City
PHC

LEGENDS

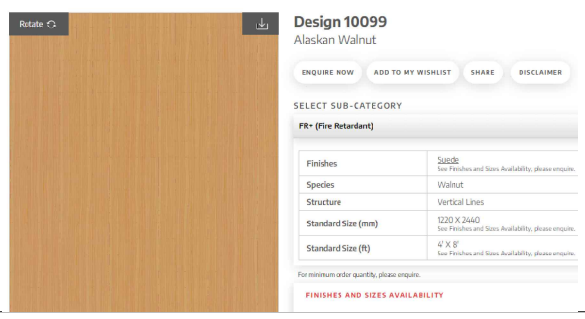


DESCRIPTION

CASH COUNTER DETAILS

Scale	Date	
NTBS	27 11 2026	R0
CHECKED BY	WASIM AKRAM	
DESIGNED BY	EZHIL K	
DRAUGHT BY	SRI SUDHARSAN	
CONTRACTOR		


CALIFORNIA BURRITO
INDIA
253/A 13th CROSS,2nd STAGE INDIRA NAGAR,
BANGALORE 560038, INDIA

THE COPYRIGHT AND ALL OTHER RIGHTS IN AND RELATING TO THIS PUBLICATION BELONG TO AND ARE THE SOLE PROPERTY OF CALIFORNIA BURRITO ALL RIGHTS ARE RESERVED. NEITHER THE WHOLE NOR ANY PART OF THIS PUBLICATION MAY BE REPRODUCED OR TRANSMITTED IN ANY FORM OR BY ANY ELECTRONIC OR MECHANICAL MEANS INCLUDING PHOTOCOPYING AND RECORDING OR FROM ANY RETRIEVAL SYSTEM WITHOUT THE PRIOR WRITTEN LICENCE FROM THE OWNER CALIFORNIA BURRITO

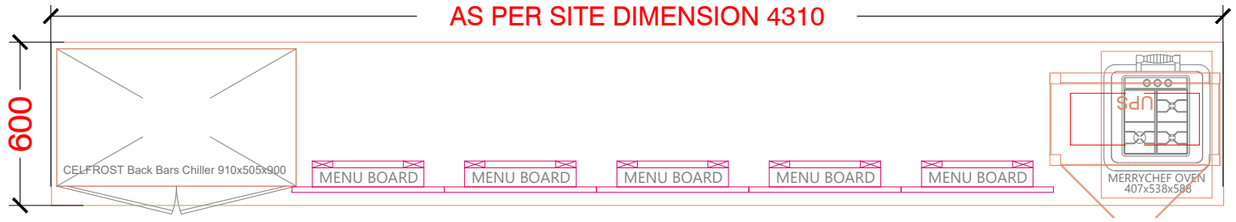


PLAN




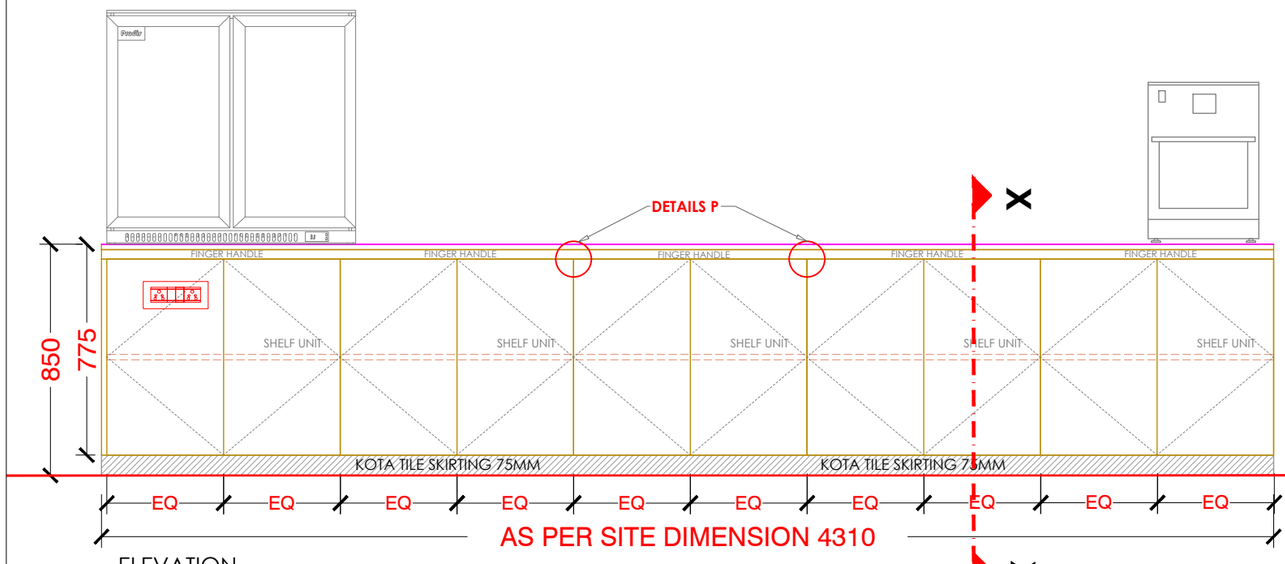


ELEVATION

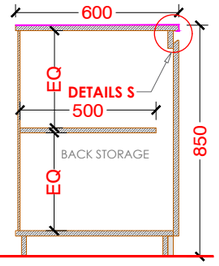


SECTION XX'

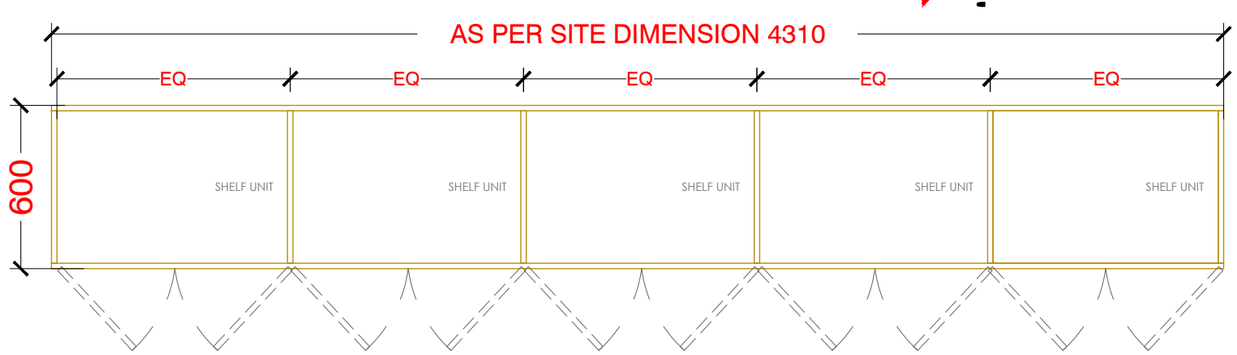

BACK STORAGE PLAN

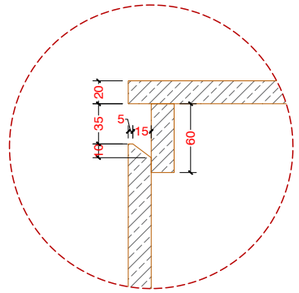


DETAILS Q
FINGER HANDLE PART DETAILS

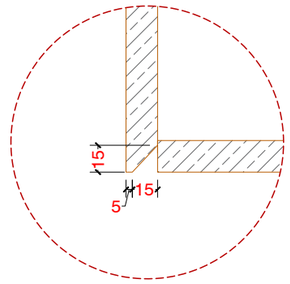

DETAILS P
OVERHEAD STORAGE FINGER HANDLE PART

PROJECT
PHOENIX CITY,
HYD
PHC

LEGENDS

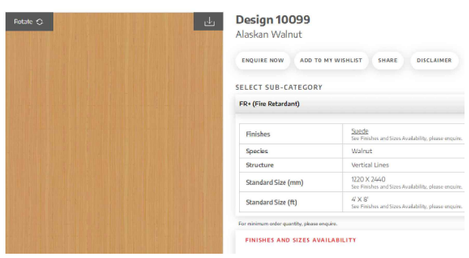


DESCRIPTION

BACK COUNTER DETAILS

Scale	Date	
NTBS	05 12 2025	R0
CHECKED BY	WASIM AKRAM	
DESIGNED BY	EZHIL K	
DRAUGHT BY	SRI SUDHARSAN	
CONTRACTOR		

CALIFORNIA BURRITO
INDIA
253/A 13th CROSS,2nd STAGE INDIRA NAGAR,
BANGALORE 560038, INDIA

THE COPYRIGHT AND ALL OTHER RIGHTS IN AND RELATING TO THIS PUBLICATION BELONG TO AND ARE THE SOLE PROPERTY OF CALIFORNIA BURRITO. ALL RIGHTS ARE RESERVED. NEITHER THE WHOLE NOR ANY PART OF THIS PUBLICATION MAY BE REPRODUCED OR TRANSMITTED IN ANY FORM OR BY ANY ELECTRONIC OR MECHANICAL MEANS INCLUDING PHOTOCOPYING AND RECORDING OR FROM ANY RETRIEVAL SYSTEM WITHOUT THE PRIOR WRITTEN LICENCE FROM THE OWNER CALIFORNIA BURRITO.

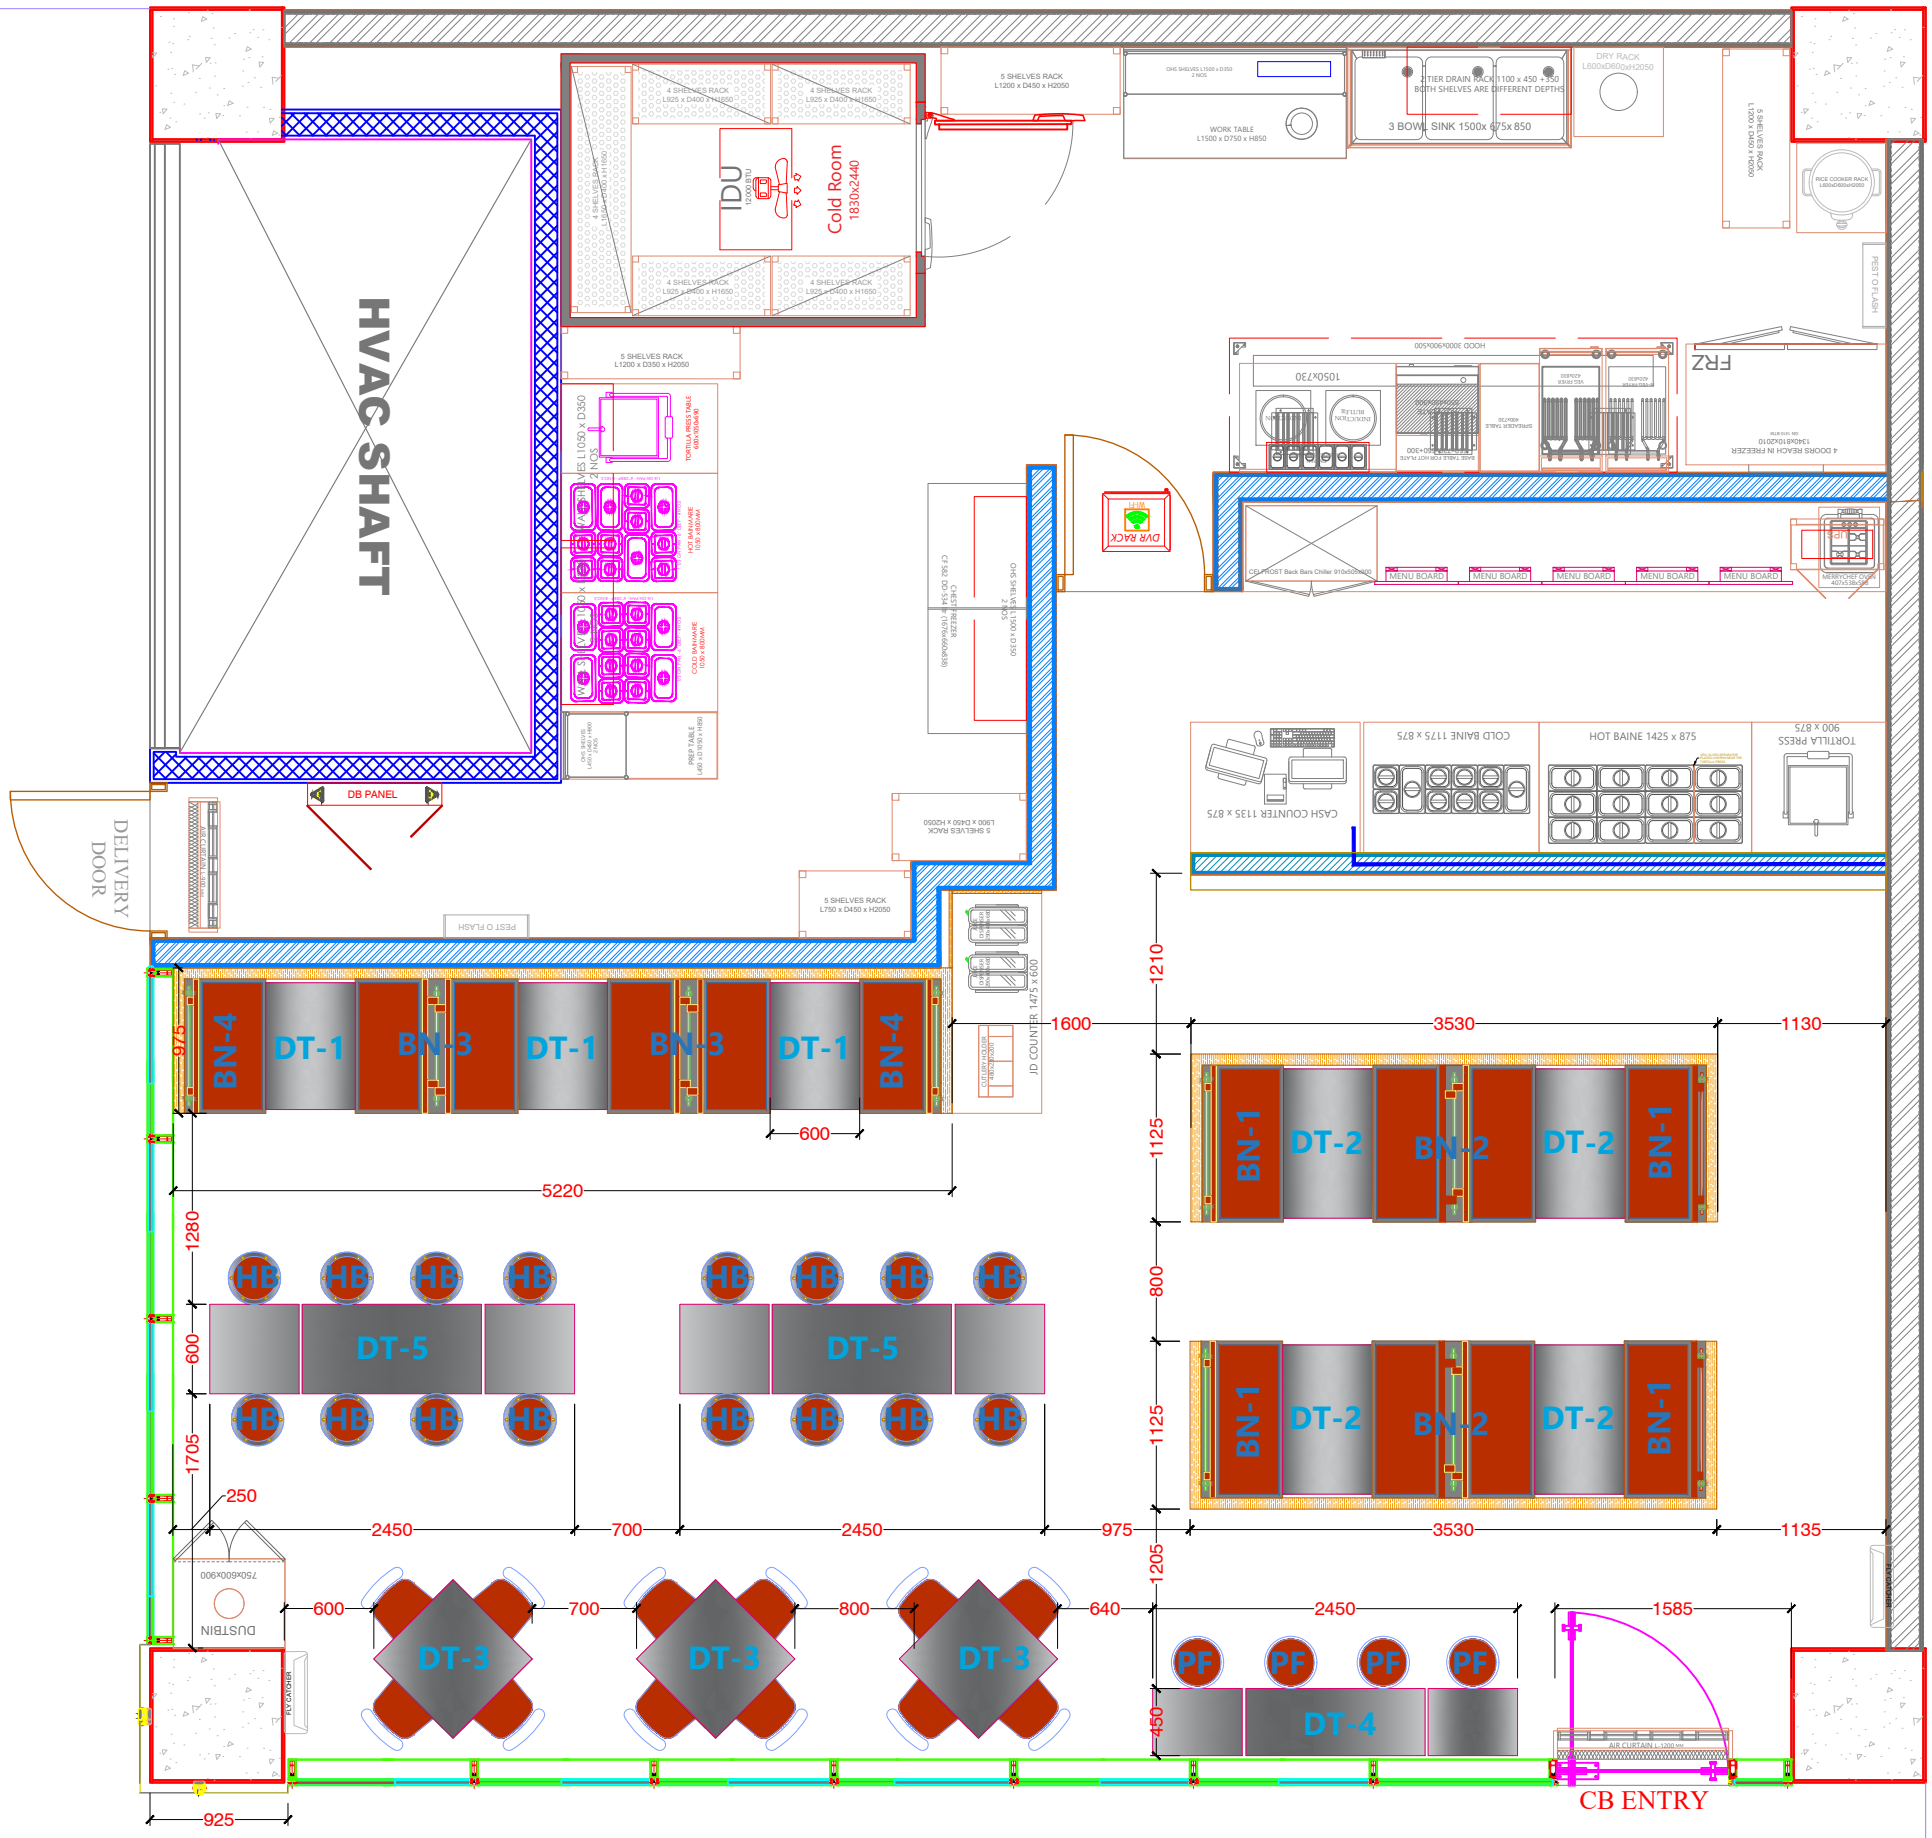

LEGENDS

TOTAL QUANTITIES OF ITEMS REQUIRED:

1. TABLE DT1 - 03NoS.
2. TABLE DT2 - 04NoS.
3. TABLE DT3 - 03NoS.
4. TABLE DT4 - 01NoS.
5. TABLE DT5 - 02NoS.
6. BENCH BN1 - 04Nos.(1050mm)
7. BENCH BN2 - 02Nos.(1050mm)
8. BENCH BN3 - 01Nos.(900mm)
9. BENCH BN4 - 01Nos. (900mm)
10. BENCH CUSHIONS -14Nos.
11. WIRE FRAME CHAIR - 12Nos.
12. WIRE FRAME CHAIR CUSHION- 12Nos.
13. HIGH BAR STOOL- 16NoS.
14. HIGH BAR STOOL CUSHIONS- 16NoS.
15. PUFFIES- 04NoS.

PROJECT

HYDERABAD

Phoenix Hitech City

PHC

LEGENDS

MATERIAL FINISHES

1. COUNTER TOP:- SS PLATE.
2. BENCH LAMINATE :- BENCH FINISHED WITH 1 MM THICK SOLID BLACK LAMINATE- 21066 MARINOLAM MAKE.
3. BENCH AND CHAIR UPHOLSTERY CUSHION FABRIC :- ART LEATHERETTE UPHOLSTERY 20 MM THICK BENTLEY MAKE - 923 CODE.
4. TABLE LAMINATE: 10099 ALASKAN WALNUT MERINO LAMINATE AND MATCHING EDGE BIDDING.



BENTLEY 923



DESCRIPTION

FURNITURE LAYOUT


Scale	Date	
NTBS	27 11 2026	R0
CHECKED BY	WASIM AKRAM	
DESIGNED BY	EZHIL K	
DRAUGHT BY	SRI SUDHARSAN	
CONTRACTOR		

CALIFORNIA BURRITO


CALIFORNIA BURRITO
INDIA

253/A 13th CROSS,2nd STAGE INDIRA NAGAR,
BANGALORE 560038, INDIA


THE COPYRIGHT AND ALL OTHER RIGHTS IN AND RELATING TO THIS PUBLICATION BELONG TO AND ARE THE SOLE PROPERTY OF CALIFORNIA BURRITO ALL RIGHTS ARE RESERVED. NEITHER THE WHOLE NOR ANY PART OF THIS PUBLICATION MAY BE REPRODUCED OR TRANSMITTED IN ANY FORM OR BY ANY ELECTRONIC OR MECHANICAL MEANS INCLUDING PHOTOCOPYING AND RECORDING OR FROM ANY RETRIEVAL SYSTEM WITHOUT THE PRIOR WRITTEN LICENCE FROM THE OWNER CALIFORNIA BURRITO

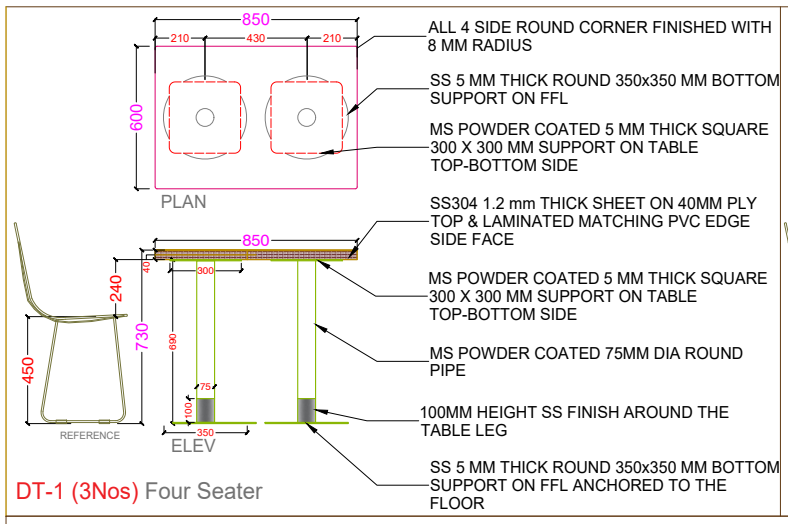


DT-1 (3Nos) Four Seater

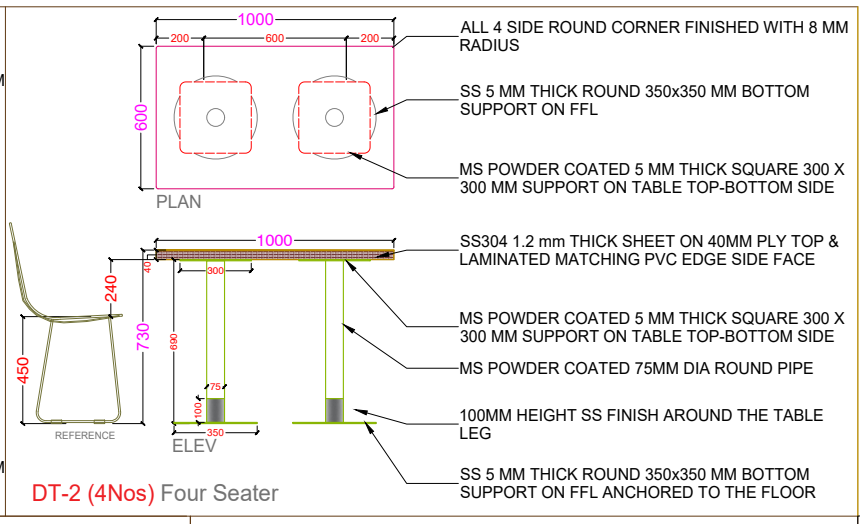

DT-2 (4Nos) Four Seater

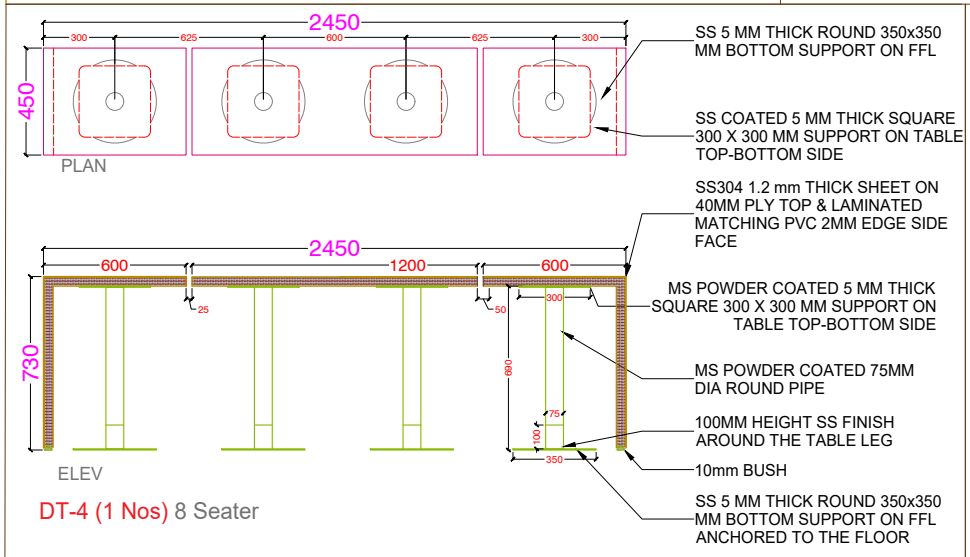



DT-4 (1 Nos) 8 Seater

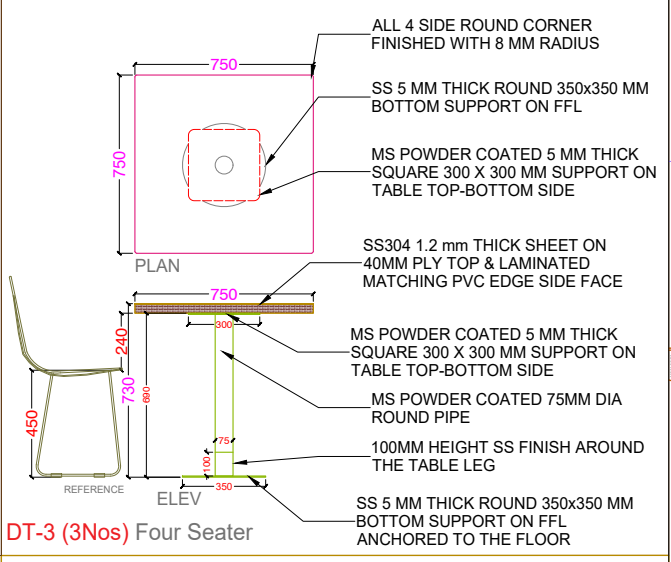


DT-3 (3Nos) Four Seater


KEY PLAN

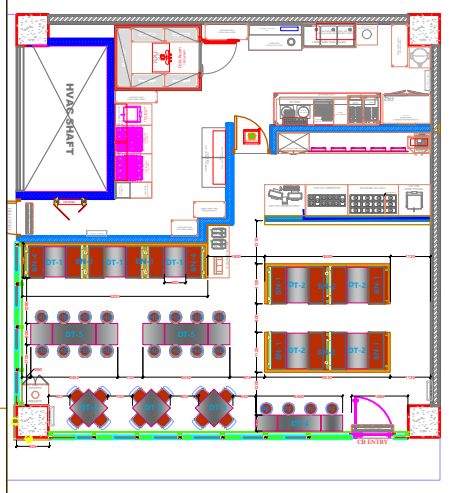


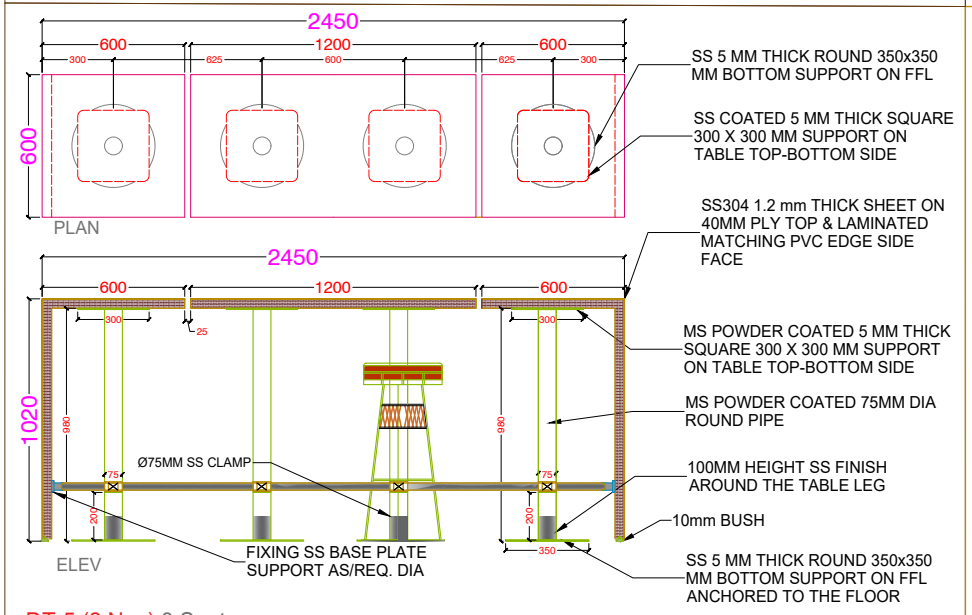


DT-5 (2 Nos) 8 Seater

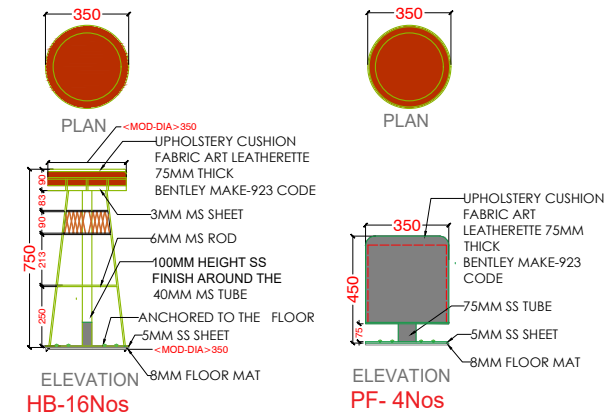

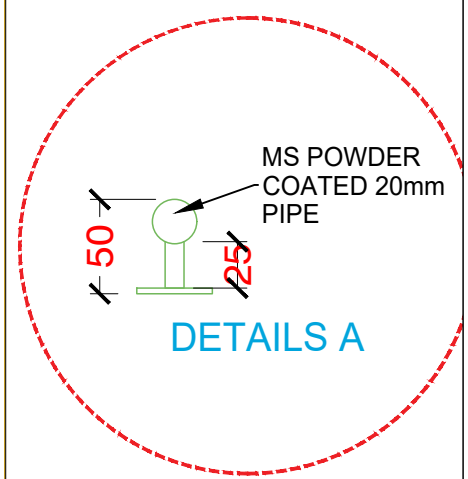

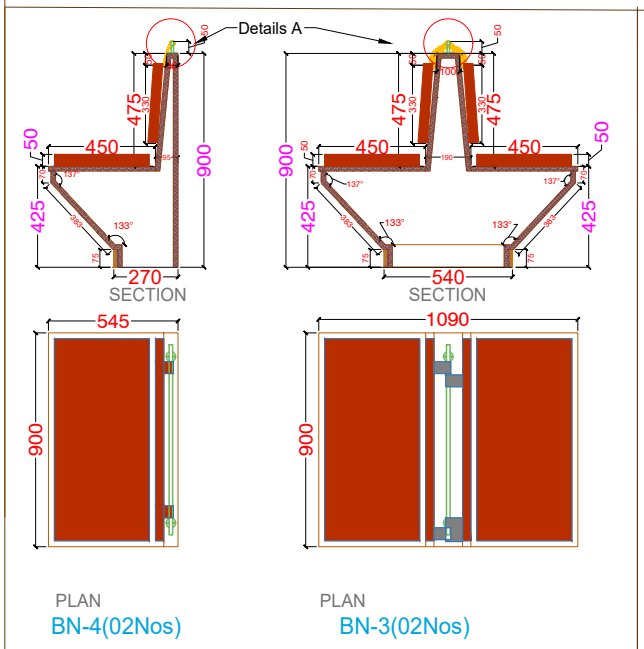

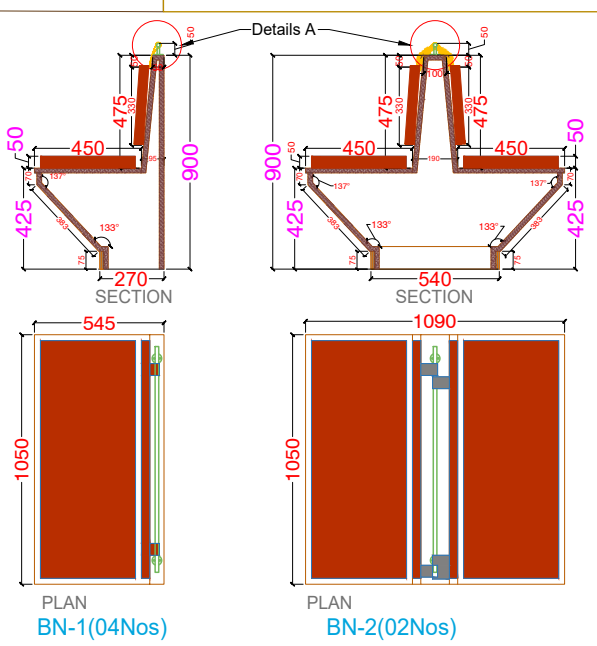

LEGENDS

TOTAL QUANTITIES OF ITEMS REQUIRED:

1. TABLE DT1 - 03NoS.
2. TABLE DT2 - 04NoS.
3. TABLE DT3 - 03NoS.
4. TABLE DT4 - 01NoS.
5. TABLE DT5 - 02NoS.
6. BENCH BN1 - 04Nos.(1050mm)
7. BENCH BN2 - 02Nos.(1050mm)
8. BENCH BN3 - 01Nos.(900mm)
9. BENCH BN4 - 01Nos. (900mm)
10. BENCH CUSHIONS -14Nos.
11. WIRE FRAME CHAIR - 12Nos.
12. WIRE FRAME CHAIR CUSHION- 12Nos.
13. HIGH BAR STOOL- 16NoS.
14. HIGH BAR STOOL CUSHIONS- 16NoS.
15. PUFFIES- 04NoS.


PROJECT

HYDERABAD
Phoenix Hitech City
PHC


LEGENDS

MATERIAL FINISHES

1. COUNTER TOP:- SS PLATE.
2. BENCH LAMINATE :- BENCH FINISHED WITH 1 MM THICK SOLID BLACK LAMINATE- 21066 MARINOLAM MAKE.
3. BENCH AND CHAIR UPHOLSTERY CUSHION FABRIC :- ART LEATHERETTE UPHOLSTERY 20 MM THICK BENTLEY MAKE - 923 CODE.
4. TABLE LAMINATE: 10099 ALASKAN WALNUT MERINO LAMINATE AND MATCHING EDGE BIDDING.

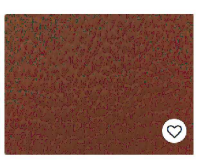

BENTLEY 923

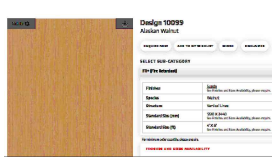

DESCRIPTION

FURNITURE DETAILS

Scale	Date	
NTBS	27 11 2026	R0
CHECKED BY	WASIM AKRAM	
DESIGNED BY	EZHIL K	
DRAUGHT BY	SRI SUDHARSAN	
CONTRACTOR		

CALIFORNIA BURRITO
INDIA
253/A 13th CROSS,2nd STAGE INDIRA NAGAR,
BANGALORE 560038, INDIA

THE COPYRIGHT AND ALL OTHER RIGHTS IN AND RELATING TO THIS PUBLICATION BELONG TO AND ARE THE SOLE PROPERTY OF CALIFORNIA BURRITO. ALL RIGHTS ARE RESERVED. NEITHER THE WHOLE NOR ANY PART OF THIS PUBLICATION MAY BE REPRODUCED OR TRANSMITTED IN ANY FORM OR BY ANY ELECTRONIC OR MECHANICAL MEANS INCLUDING PHOTOCOPYING AND RECORDING OR FROM ANY RETRIEVAL SYSTEM WITHOUT THE PRIOR WRITTEN LICENCE FROM THE OWNER CALIFORNIA BURRITO