
LEGENDS

TOTAL QUANTITIES OF ITEMS REQUIRED:

1. TABLE DT1 - 04NoS.
2. TABLE DT2 - 06NoS.
3. TABLE DT3 - 02NoS.
4. TABLE DT4 - 02NoS.
5. TABLE DT5 - 02NoS.
6. TABLE DT6 - 01NoS.
7. BENCH BN1 - 02Nos.(1200)
8. BENCH BN2 - 01Nos.(1200)
9. BENCH BN3 - 06Nos.(1050)
10. BENCH BN4 - 03Nos. (1050)
11. BENCH BN5 - 02Nos. (1350)
12. BENCH BN6 - 02Nos. (CUSTOM SIZE)
13. BENCH CUSHIONS - 40 Nos.
14. WIRE FRAME CHAIR - 10Nos.
15. WIRE FRAME CHAIR CUSHION- 10Nos.
16. HIGH BAR STOOL- 12NoS.
17. HIGH BAR STOOL CUSHIONS- 12NoS.
18. PUFFIES- 8 NoS.

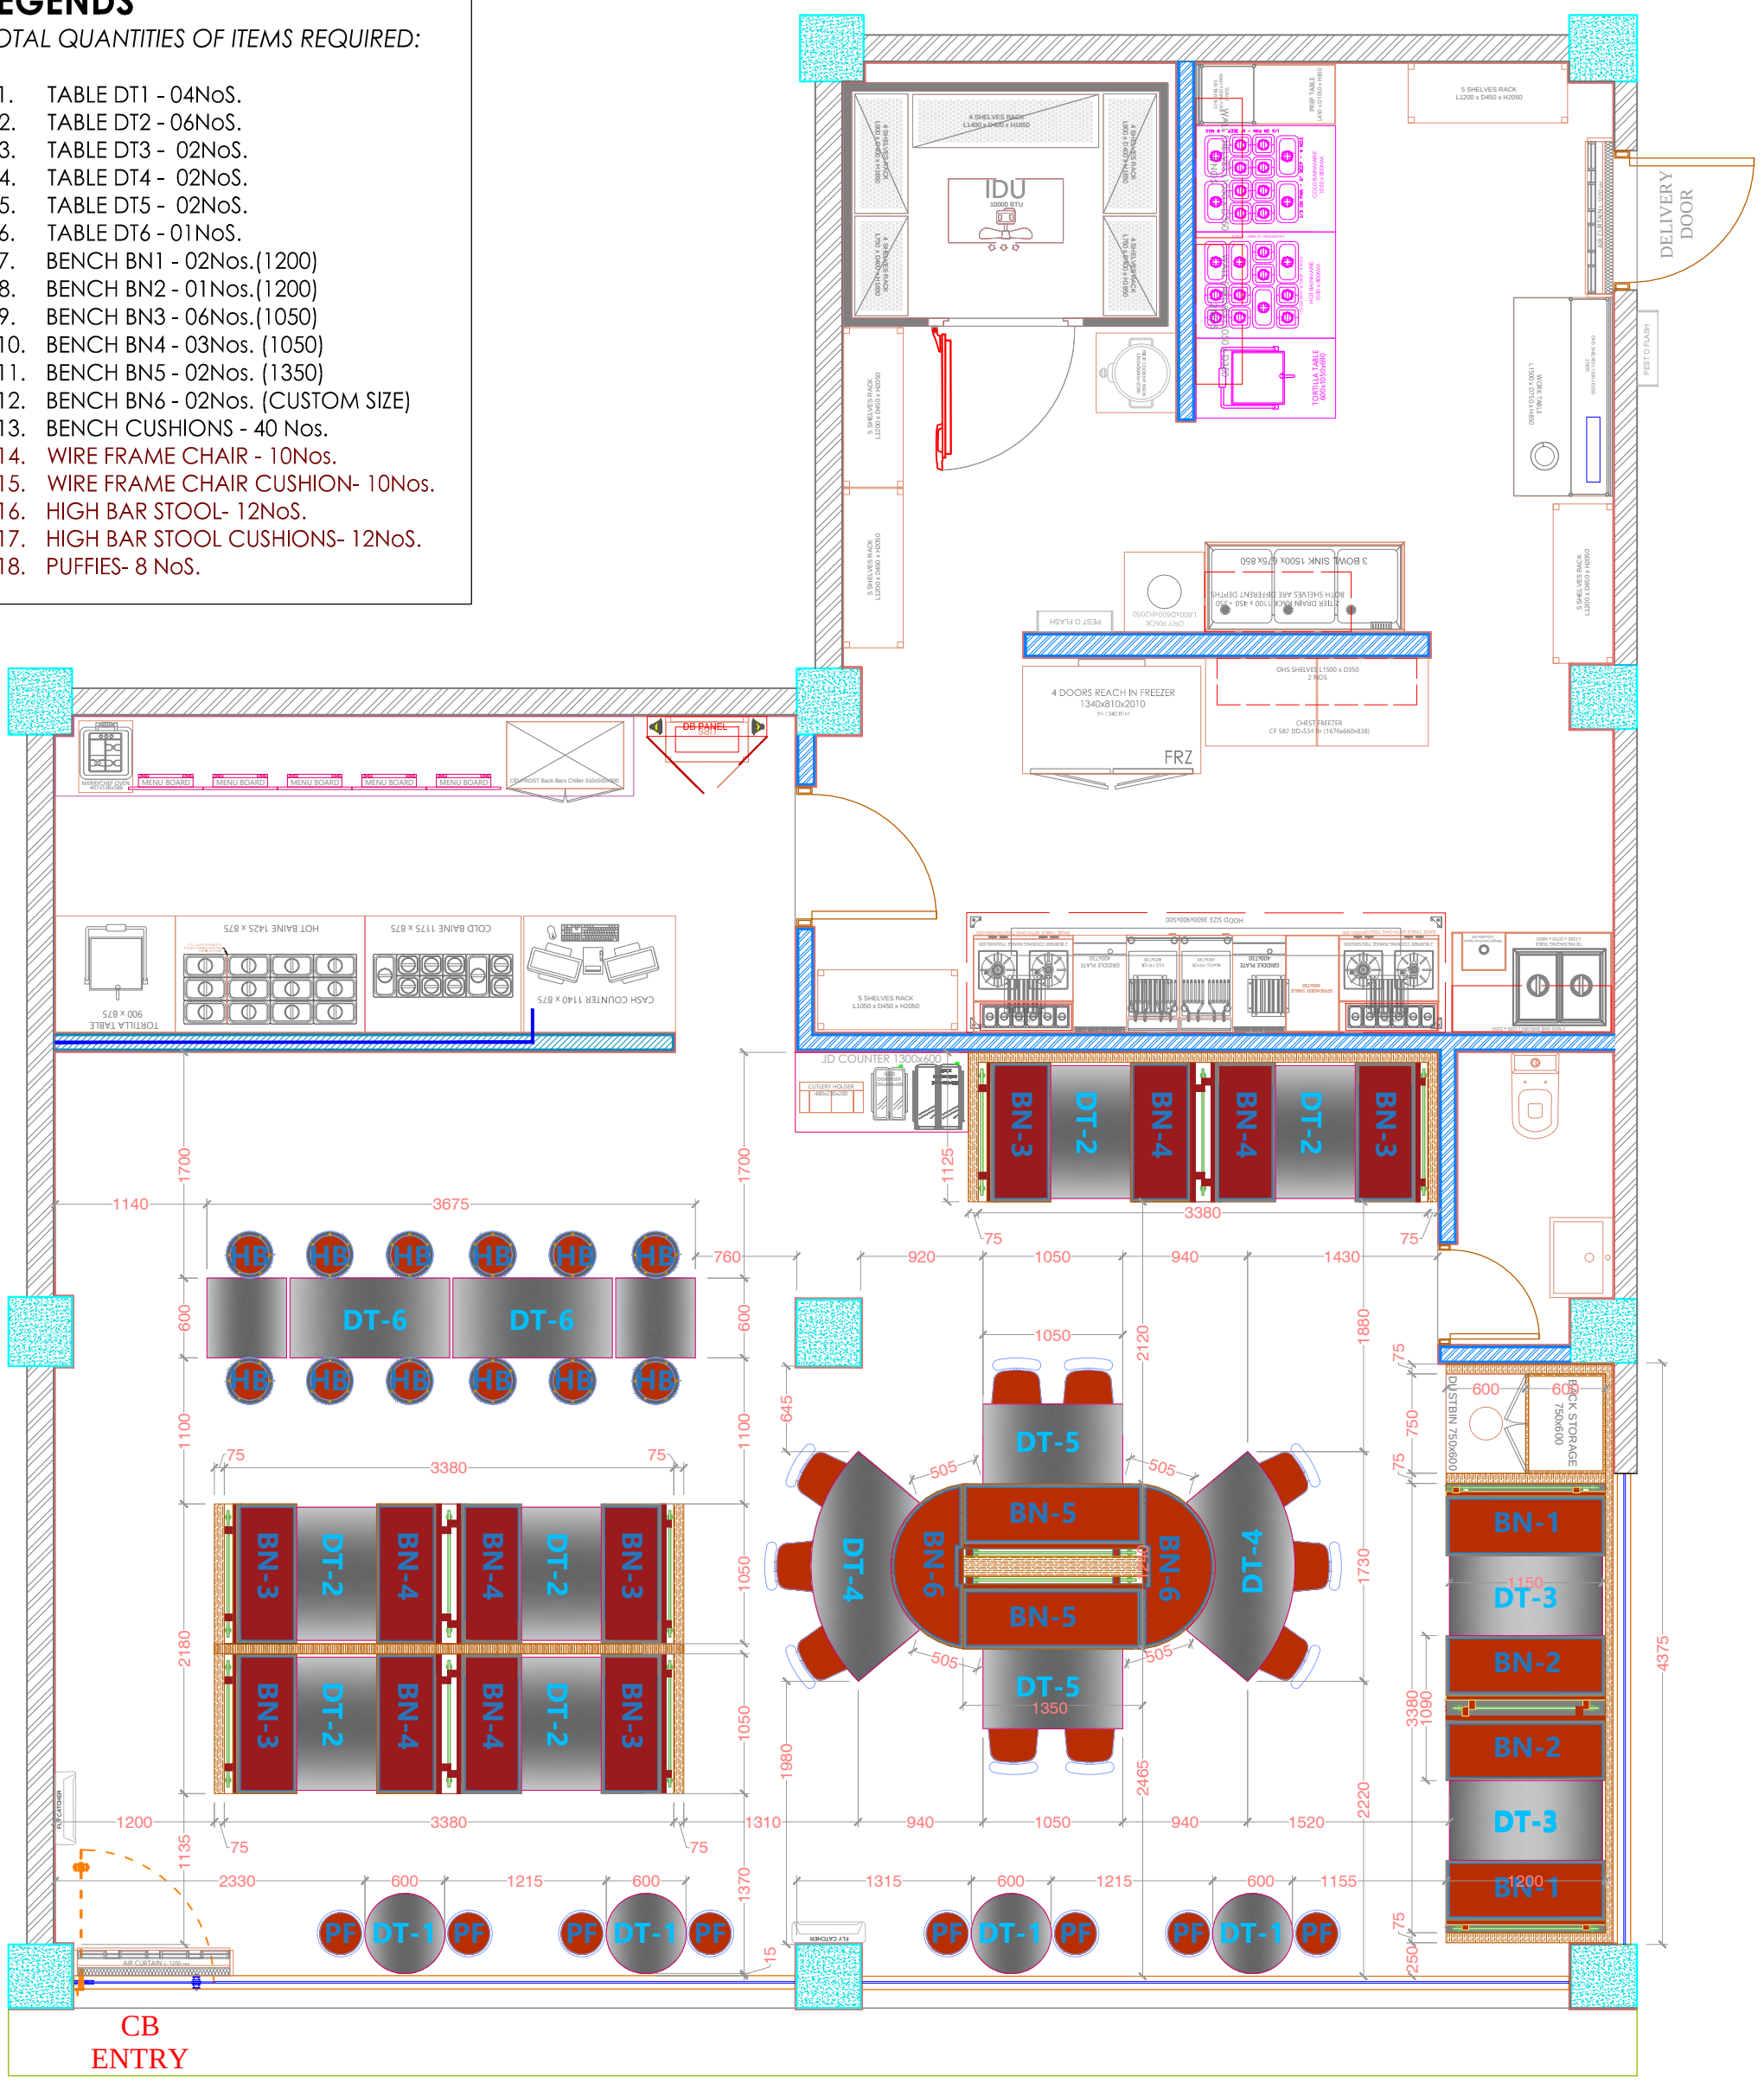

PROJECT


GUNJUR,
BANGALORE

GNJ

LEGENDS

MATERIAL FINISHES

1. COUNTER TOP:- SS PLATE.
2. BENCH LAMINATE :- BENCH FINISHED WITH 1 MM THICK SOLID BLACK LAMINATE- 21066 MARINOLAM MAKE.
3. BENCH AND CHAIR UPHOLSTERY CUSHION FABRIC :- ART LEATHERETTE UPHOLSTERY 20 MM THICK BENTLEY MAKE - 923 CODE.
4. TABLE LAMINATE: 10099 ALASKAN WALNUT MERINO LAMINATE AND MATCHING EDGE BIDDING.

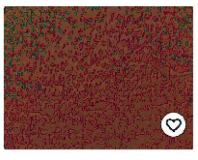

BENTLEY 923



DESCRIPTION


FURNITURE LAYOUT

Scale	Date	
NTBS	21 11 2025	R0
CHECKED BY	WASIM AKRAM	
DESIGNED BY	EZHIL K	
DRAUGHT BY	SRI SUDHARSAN	
CONTRACTOR		


CALIFORNIA BURRITO
INDIA

253/A 13th CROSS,2nd STAGE INDIRA NAGAR,
BANGALORE 560038, INDIA


THE COPYRIGHT AND ALL OTHER RIGHTS IN AND RELATING TO THIS PUBLICATION BELONG TO AND ARE THE SOLE PROPERTY OF CALIFORNIA BURRITO ALL RIGHTS ARE RESERVED. NEITHER THE WHOLE NOR ANY PART OF THIS PUBLICATION MAY BE REPRODUCED OR TRANSMITTED IN ANY FORM OR BY ANY ELECTRONIC OR MECHANICAL MEANS INCLUDING PHOTOCOPYING AND RECORDING OR FROM ANY RETRIEVAL SYSTEM WITHOUT THE PRIOR WRITTEN LICENCE FROM THE OWNER CALIFORNIA BURRITO

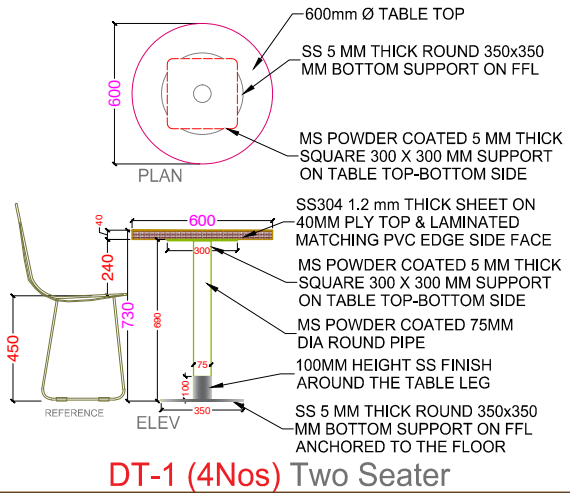


DT-1 (4Nos) Two Seater

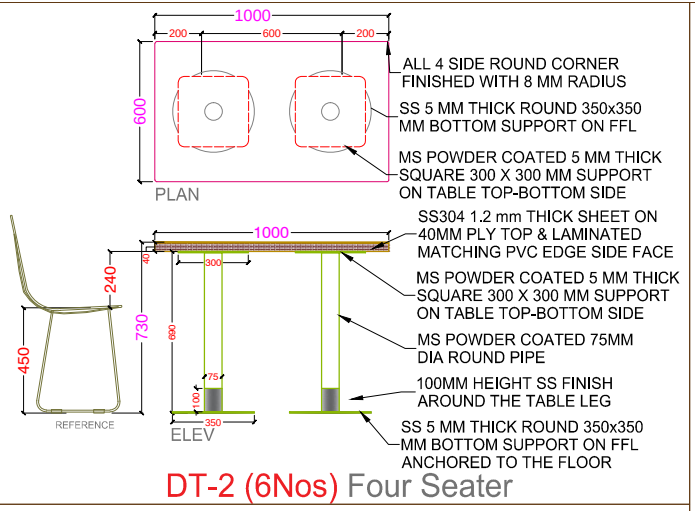


DT-2 (6Nos) Four Seater

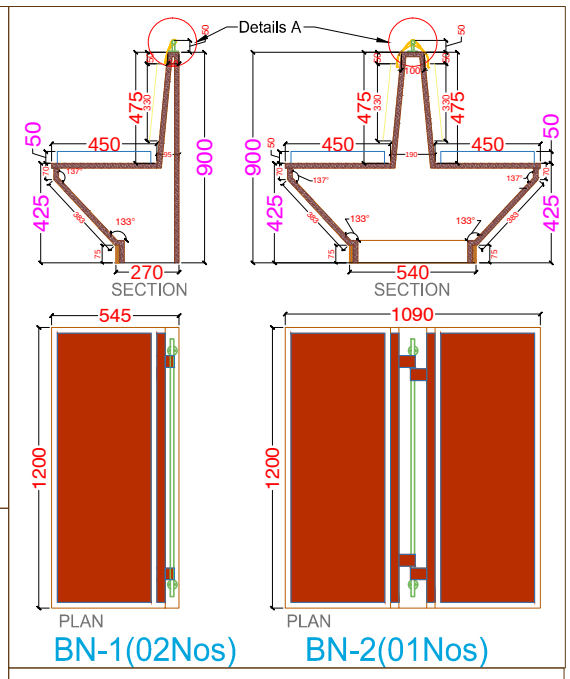


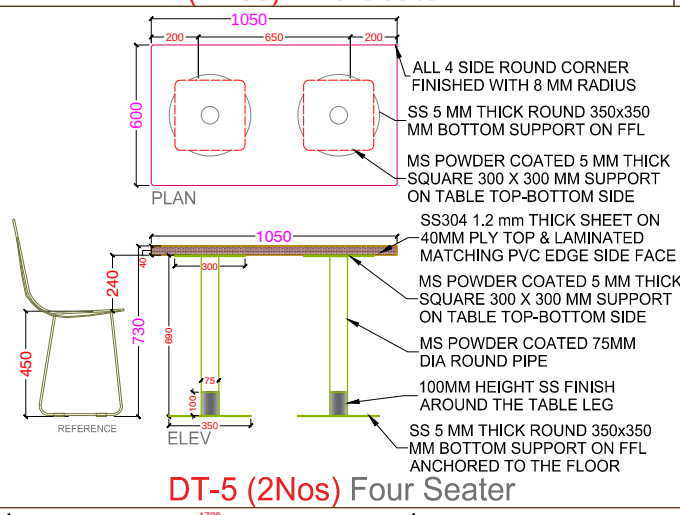


DT-5 (2Nos) Four Seater

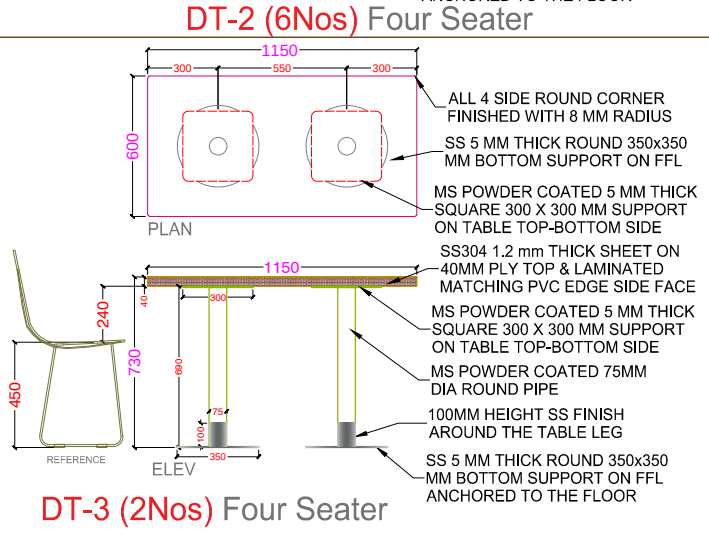



DT-3 (2Nos) Four Seater

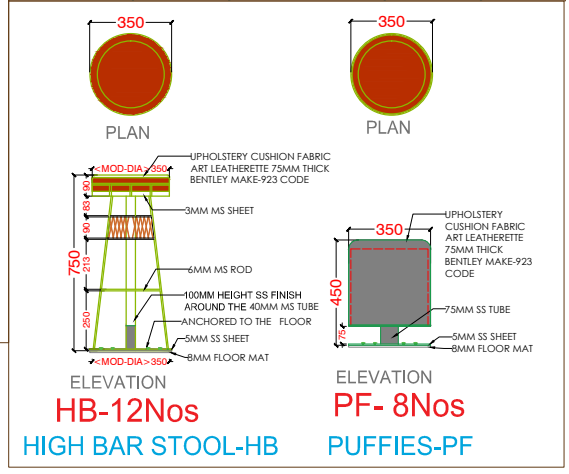


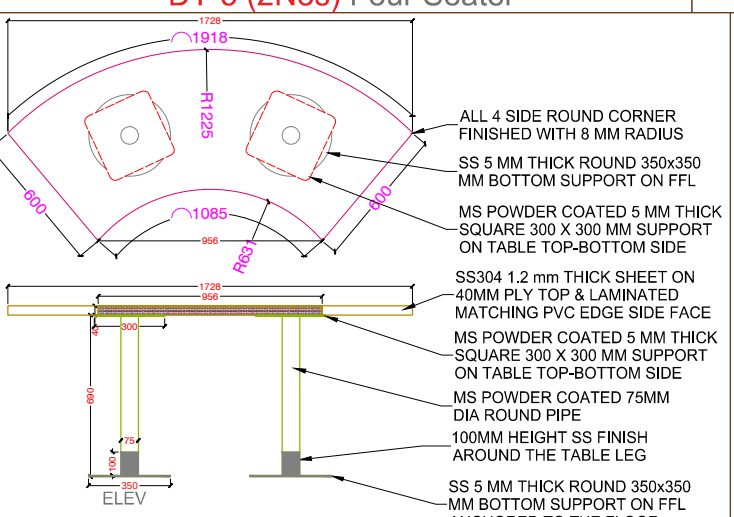


DT-4(2Nos) Five Seater

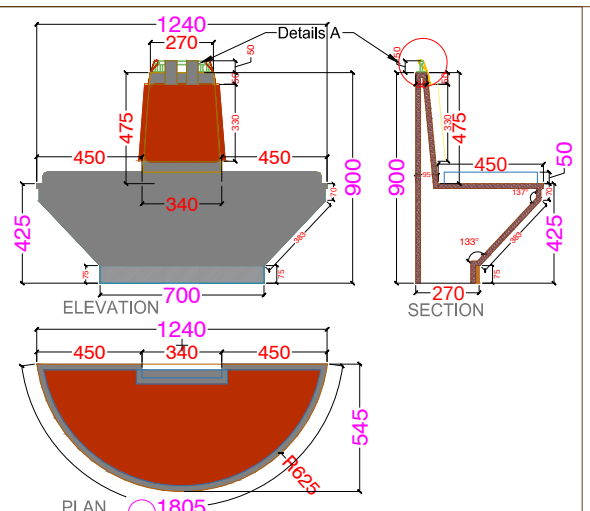

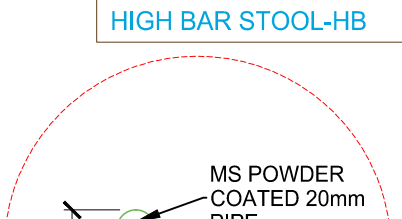

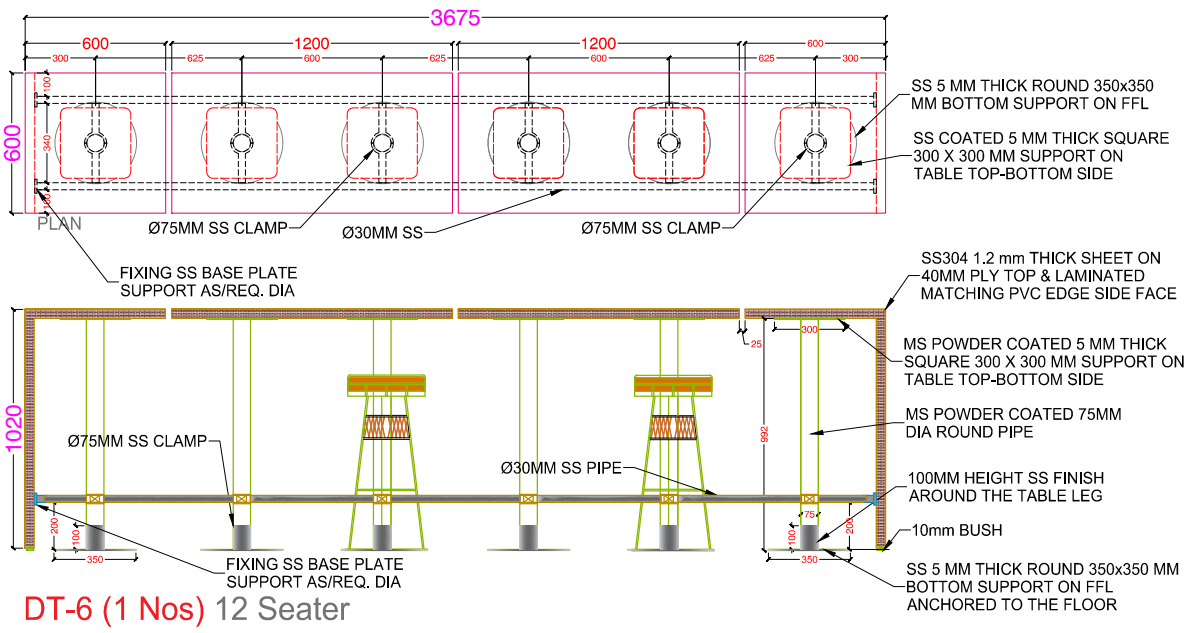

DT-6 (1 Nos) 12 Seater

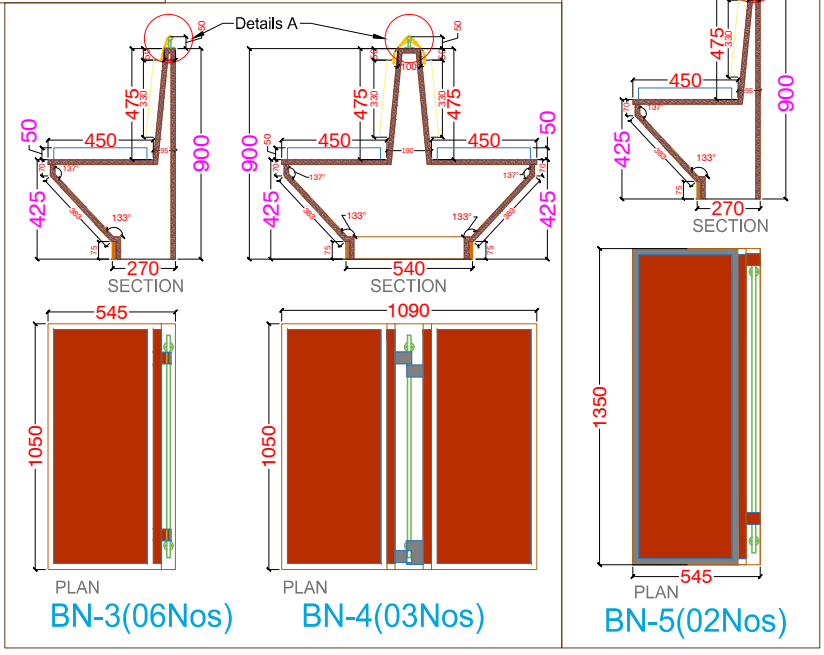

PROJECT


GUNJUR,
BANGALORE

GNJ

LEGENDS

MATERIAL FINISHES

1. COUNTER TOP:- SS PLATE.
2. BENCH LAMINATE :- BENCH FINISHED WITH 1 MM THICK SOLID BLACK LAMINATE- 21066 MARINOLAM MAKE.
3. BENCH AND CHAIR UPHOLSTERY CUSHION FABRIC :- ART LEATHERETTE UPHOLSTERY 20 MM THICK BENTLEY MAKE - 923 CODE.
4. TABLE LAMINATE: 10099 ALASKAN WALNUT MERINO LAMINATE AND MATCHING EDGE BIDDING.

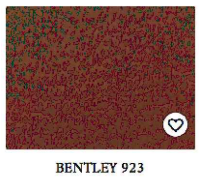

BENTLEY 923




DESCRIPTION

FURNITURE DETAILS


Scale	Date	
NTBS	21 11 2025	R0
CHECKED BY	WASIM AKRAM	
DESIGNED BY	EZHIL K	
DRAUGHT BY	SRI SUDHARSAN	
CONTRACTOR		

CALIFORNIA BURRITO
INDIA
253/A 13th CROSS,2nd STAGE INDIRA NAGAR,
BANGALORE 560038, INDIA


THE COPYRIGHT AND ALL OTHER RIGHTS IN AND RELATING TO THIS PUBLICATION BELONG TO AND ARE THE SOLE PROPERTY OF CALIFORNIA BURRITO ALL RIGHTS ARE RESERVED. NEITHER THE WHOLE NOR ANY PART OF THIS PUBLICATION MAY BE REPRODUCED OR TRANSMITTED IN ANY FORM OR BY ANY ELECTRONIC OR MECHANICAL MEANS INCLUDING PHOTOCOPYING AND RECORDING OR FROM ANY RETRIEVAL SYSTEM WITHOUT THE PRIOR WRITTEN LICENCE FROM THE OWNER CALIFORNIA BURRITO

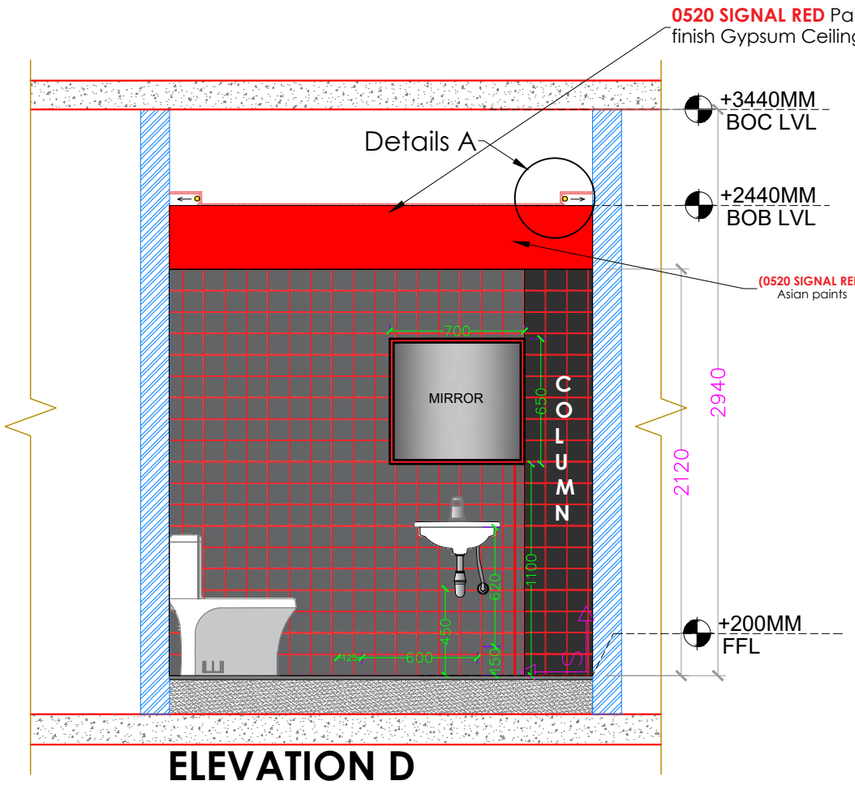


ELEVATION D

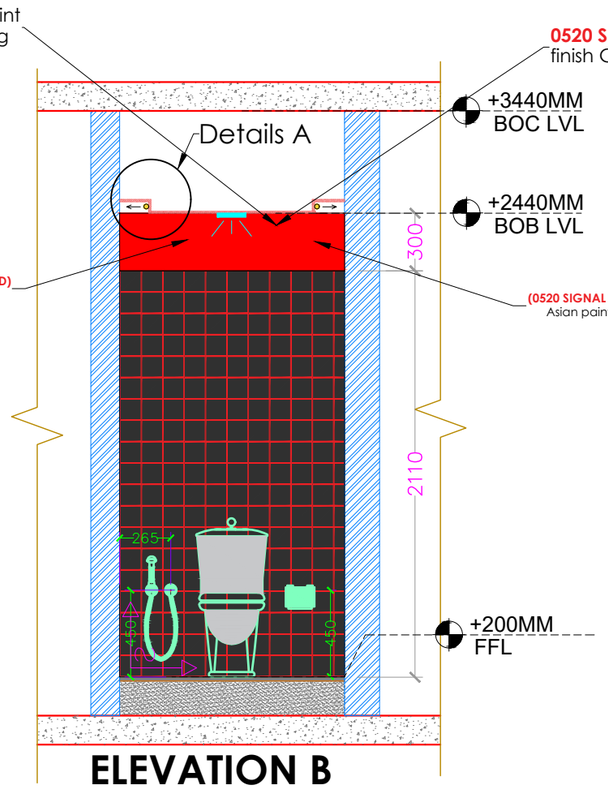


ELEVATION B

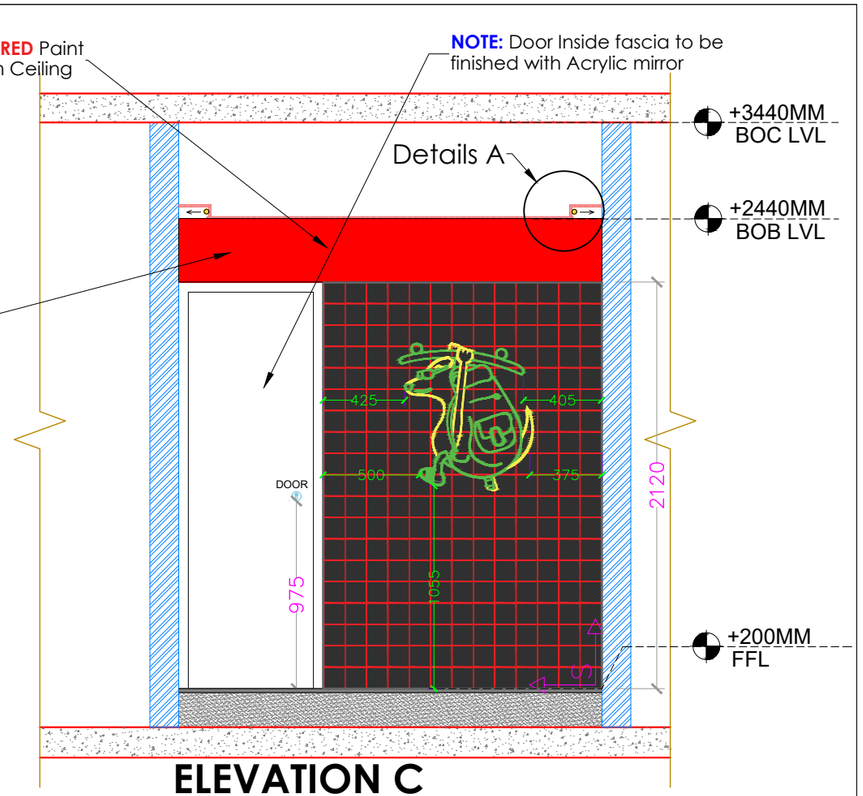


ELEVATION C

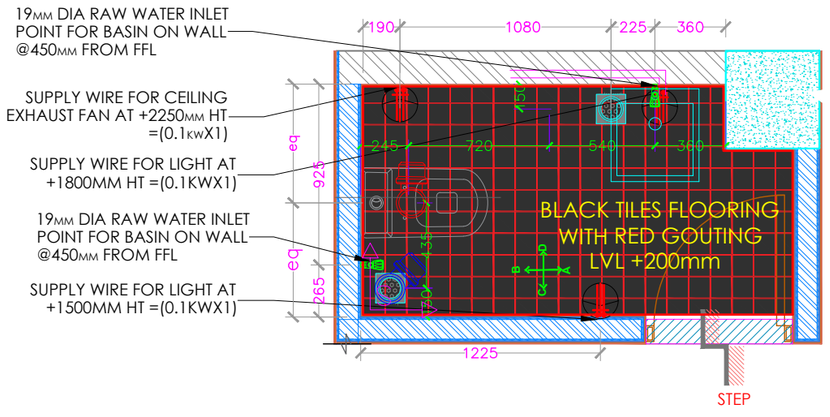

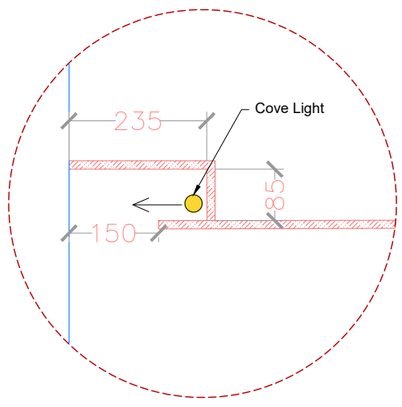

DETAILS -A

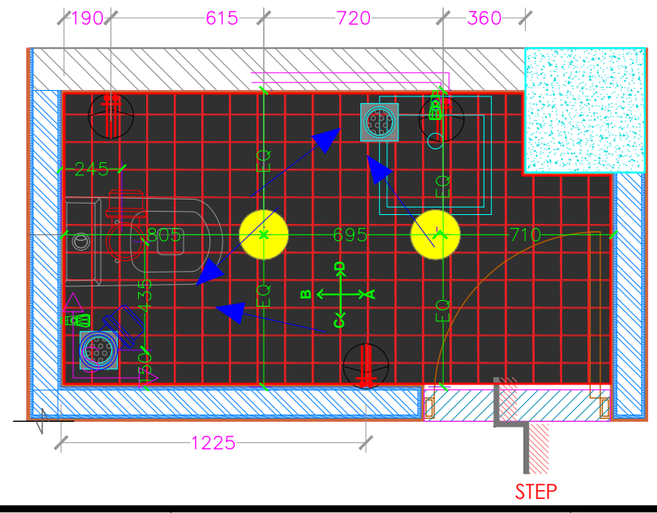

PROJECT
GUNJUR,
BANGALORE
GNJ

LEGENDS


DESCRIPTION

TOILET DETAILS


Scale	Date	
NTBS	02 12 2025	R0
CHECKED BY	WASIM AKRAM	
DESIGNED BY	EZHIL K	
DRAUGHT BY	SRI SUDHARSAN	
CONTRACTOR		

CALIFORNIA BURRITO
INDIA
253/A 13th CROSS,2nd STAGE INDIRA NAGAR,
BANGALORE 560038, INDIA


THE COPYRIGHT AND ALL OTHER RIGHTS IN AND RELATING TO THIS PUBLICATION BELONG TO AND ARE THE SOLE PROPERTY OF CALIFORNIA BURRITO. ALL RIGHTS ARE RESERVED. NEITHER THE WHOLE NOR ANY PART OF THIS PUBLICATION MAY BE REPRODUCED OR TRANSMITTED IN ANY FORM OR BY ANY ELECTRONIC OR MECHANICAL MEANS INCLUDING PHOTOCOPYING AND RECORDING OR FROM ANY RETRIEVAL SYSTEM WITHOUT THE PRIOR WRITTEN LICENCE FROM THE OWNER CALIFORNIA BURRITO

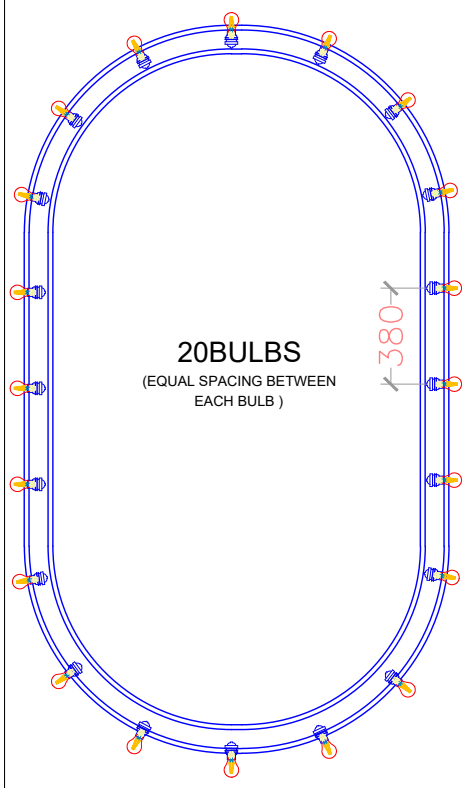


BULB PLACEMENT
PLAN

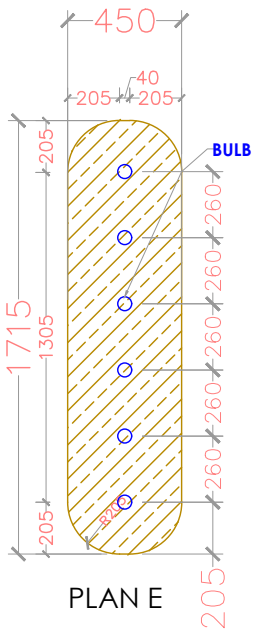


PLAN E

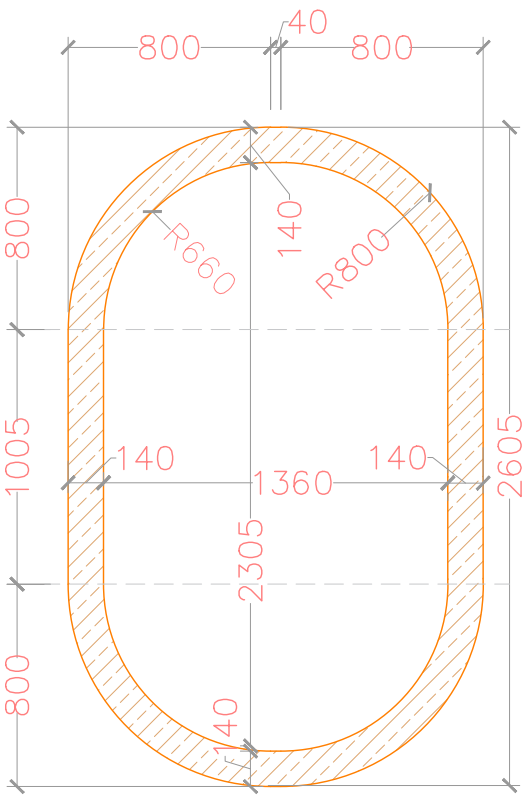


PLAN B

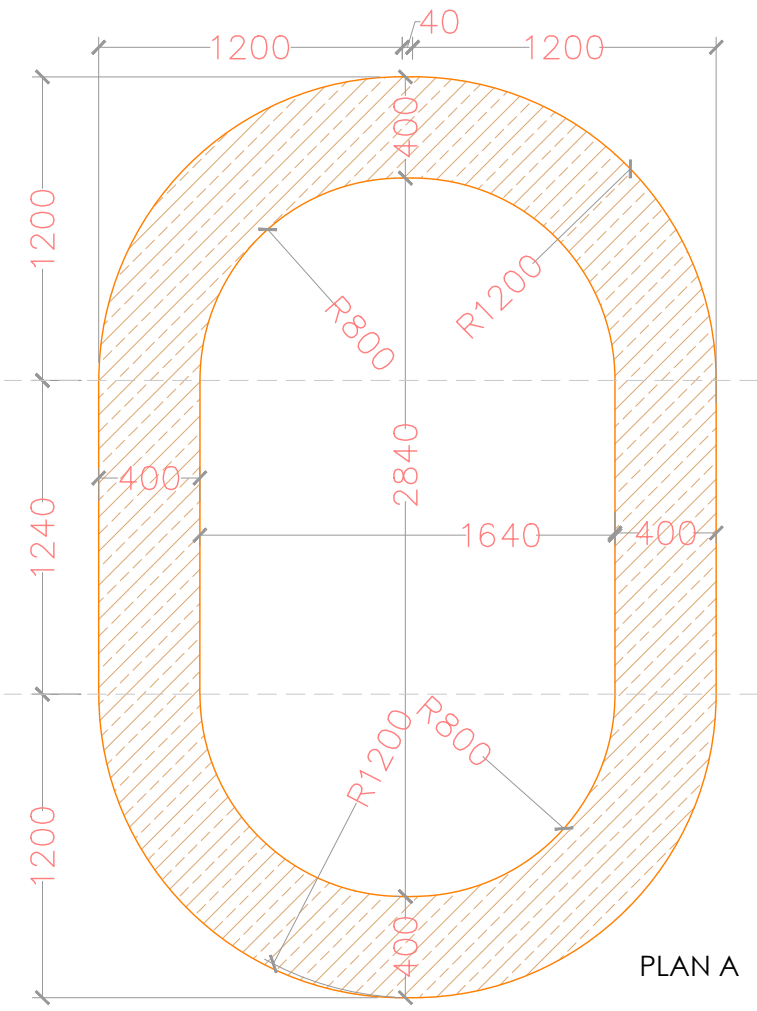


PLAN A

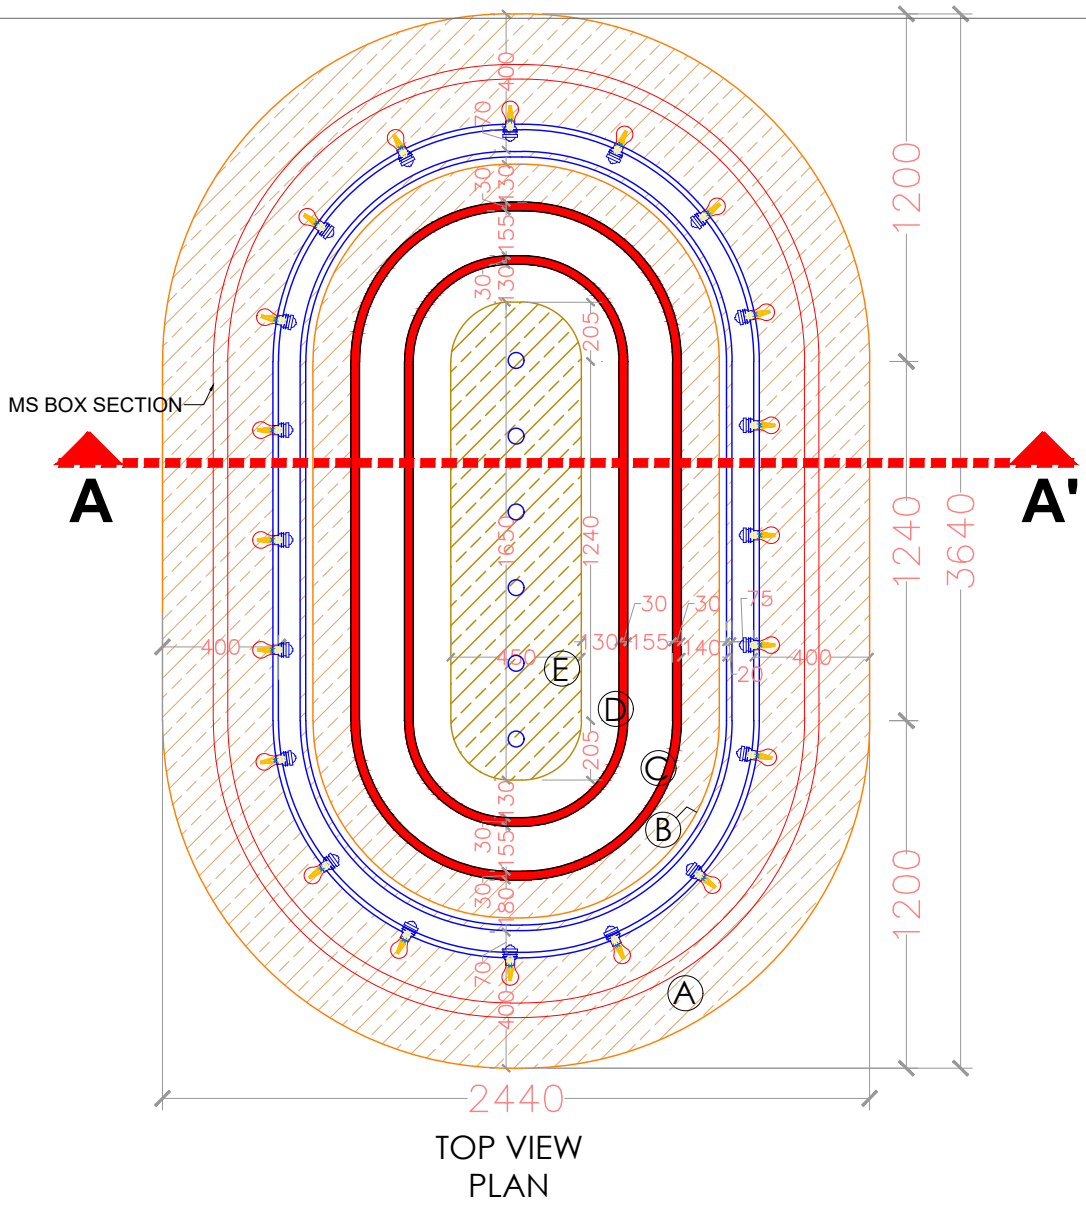

TOP VIEW
PLAN

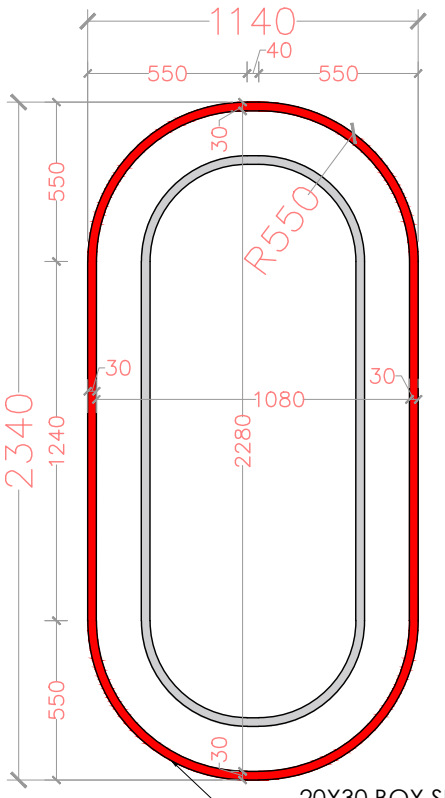

PLAN C

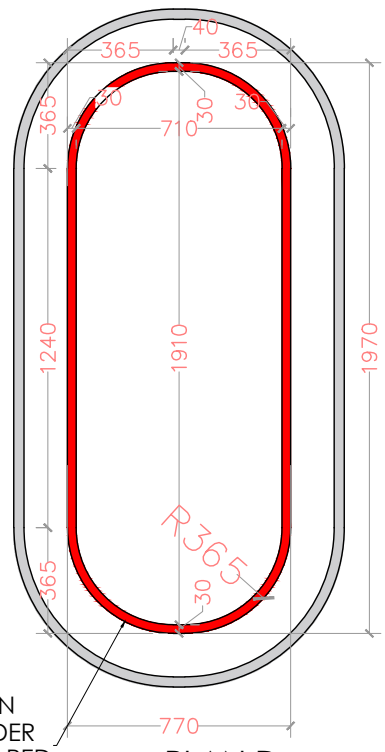

PLAN D

20X30 BOX SECTION
FINISHED WITH POWDER
COATED 0520 SIGNAL RED
ASIAN PAINT

PROJECT
GUNJUR,
BANGALORE
GNJ

LEGENDS


DESCRIPTION
CEILING ELEMENT
DETAILS

Scale	Date	
NTBS	03 12 2025	R0
CHECKED BY	WASIM AKRAM	
DESIGNED BY	EZHIL K	
DRAUGHT BY	SRI SUDHARSAN	
CONTRACTOR		


CALIFORNIA BURRITO
INDIA
253/A 13th CROSS,2nd STAGE INDIRA NAGAR,
BANGALORE 560038, INDIA


THE COPYRIGHT AND ALL OTHER RIGHTS IN AND RELATING TO THIS PUBLICATION BELONG TO AND ARE THE SOLE PROPERTY OF CALIFORNIA BURRITO ALL RIGHTS ARE RESERVED. NEITHER THE WHOLE NOR ANY PART OF THIS PUBLICATION MAY BE REPRODUCED OR TRANSMITTED IN ANY FORM OR BY ANY ELECTRONIC OR MECHANICAL MEANS INCLUDING PHOTOCOPYING AND RECORDING OR FROM ANY RETRIEVAL SYSTEM WITHOUT THE PRIOR WRITTEN LICENCE FROM THE OWNER CALIFORNIA BURRITO


DETAILS D

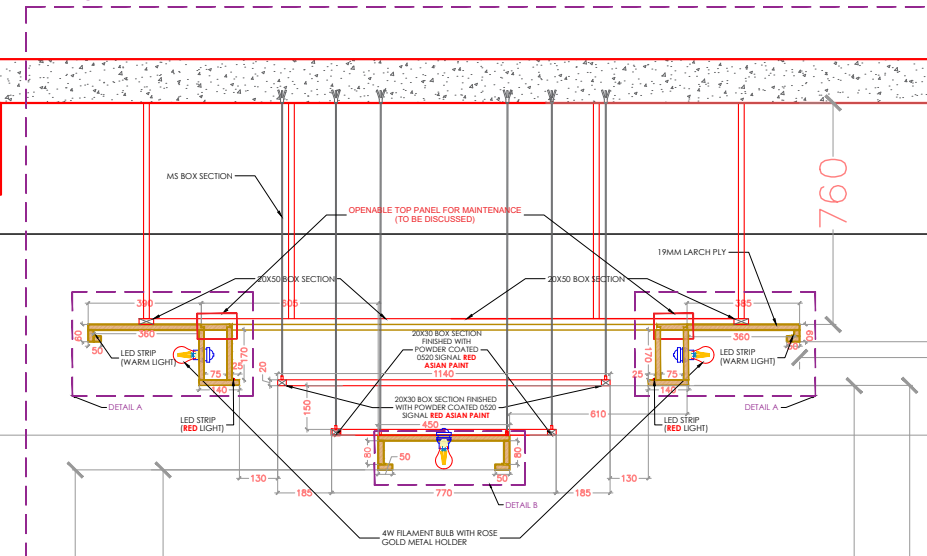

SECTION AA'

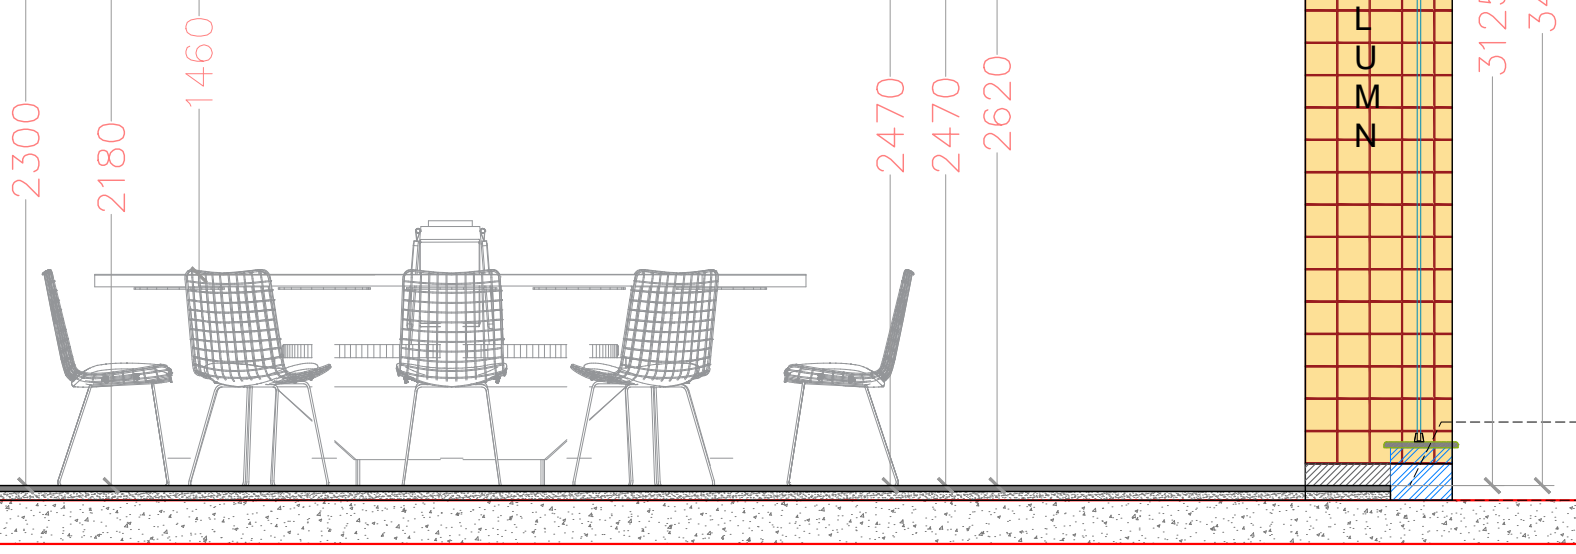

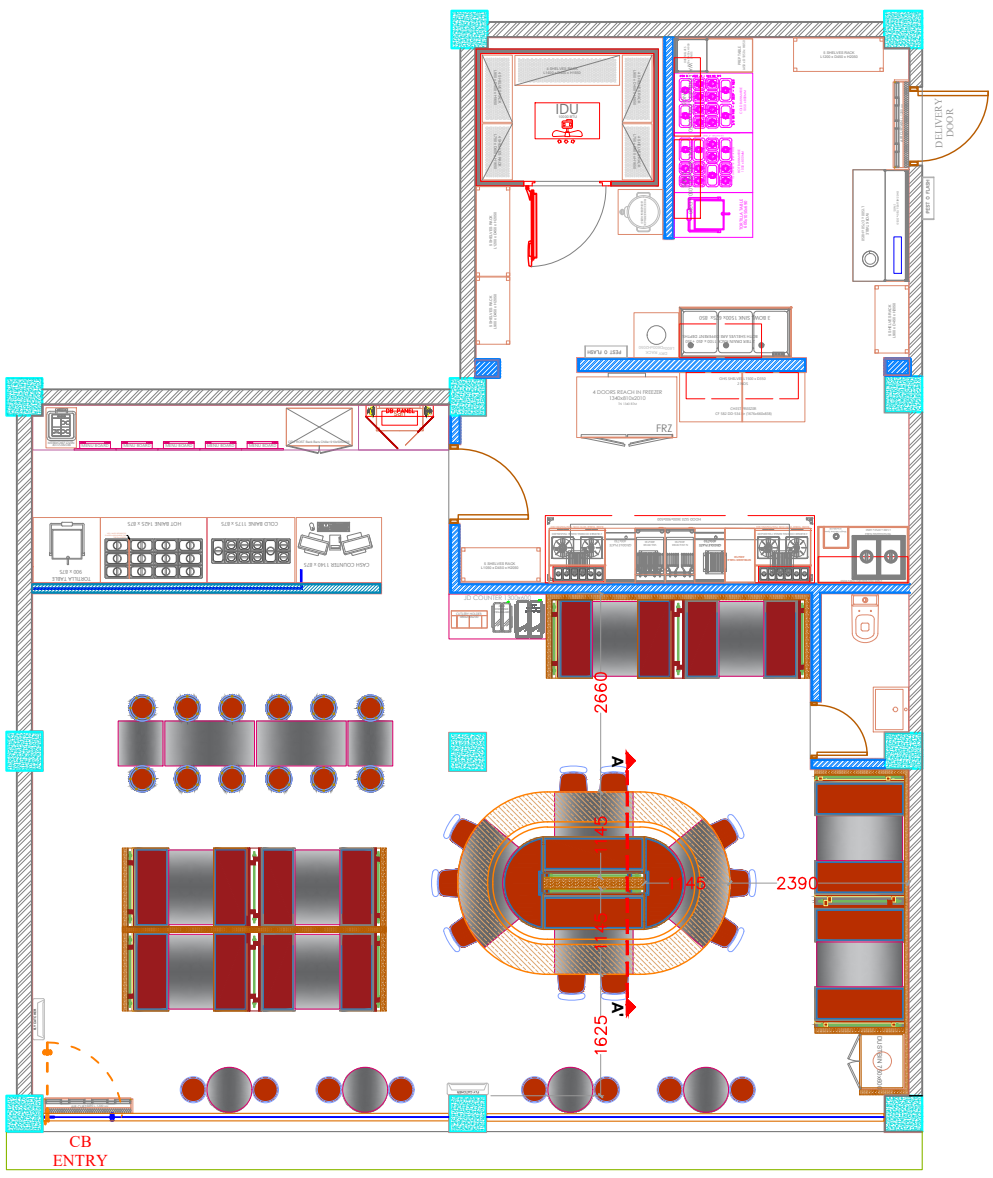

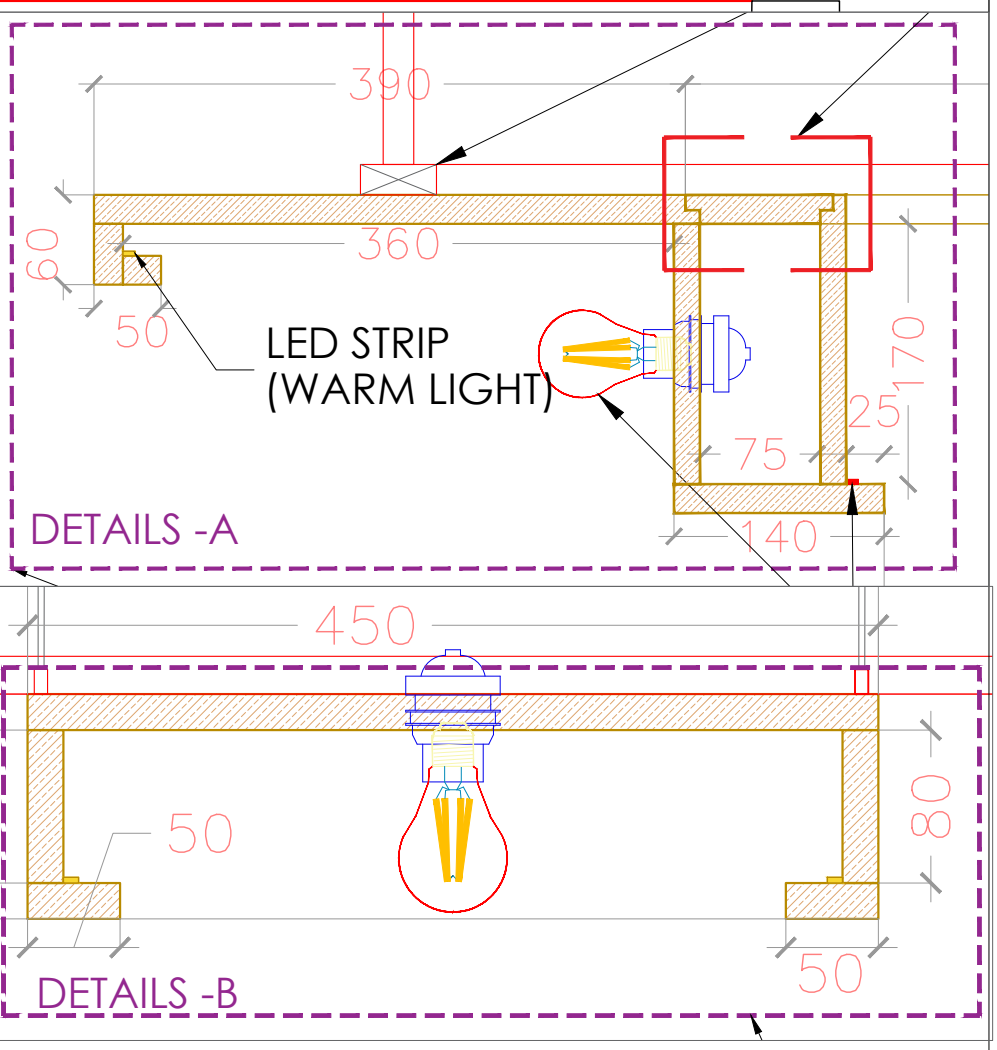

PROJECT
GUNJUR,
BANGALORE
GNJ

LEGENDS


DESCRIPTION
CEILING ELEMENT DETAILS

Scale	Date	
NTBS	03 12 2025	R0
CHECKED BY	WASIM AKRAM	
DESIGNED BY	EZHIL K	
DRAUGHT BY	SRI SUDHARSAN	
CONTRACTOR		

CALIFORNIA BURRITO
INDIA
253/A 13th CROSS,2nd STAGE INDIRA NAGAR,
BANGALORE 560038, INDIA

THE COPYRIGHT AND ALL OTHER RIGHTS IN AND RELATING TO THIS PUBLICATION BELONG TO AND ARE THE SOLE PROPERTY OF CALIFORNIA BURRITO ALL RIGHTS ARE RESERVED. NEITHER THE WHOLE NOR ANY PART OF THIS PUBLICATION MAY BE REPRODUCED OR TRANSMITTED IN ANY FORM OR BY ANY ELECTRONIC OR MECHANICAL MEANS INCLUDING PHOTOCOPYING AND RECORDING OR FROM ANY RETRIEVAL SYSTEM WITHOUT THE PRIOR WRITTEN LICENCE FROM THE OWNER CALIFORNIA BURRITO

DETAILS D

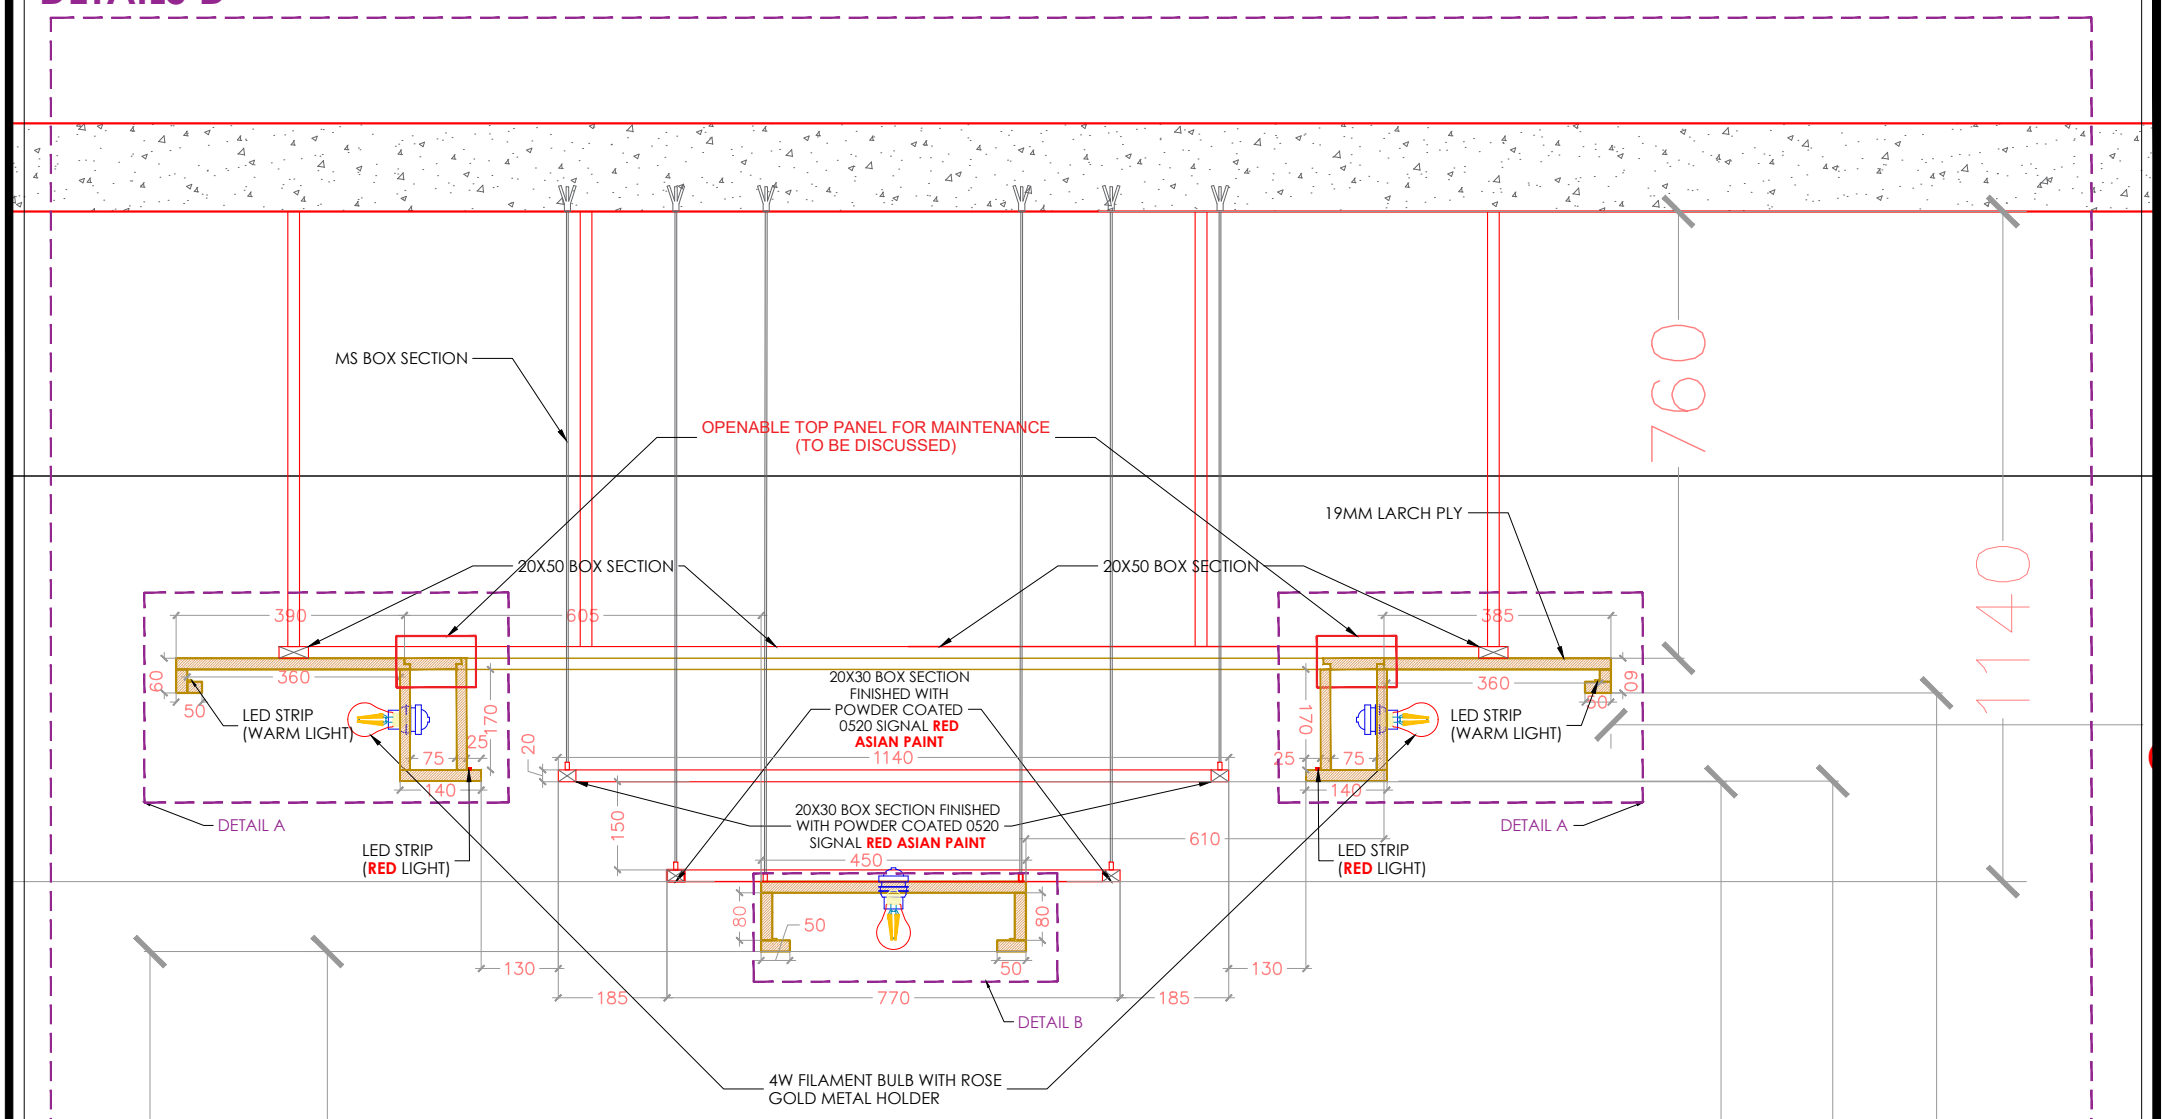

SECTION AA'



PROJECT
GUNJUR,
BANGALORE
GNJ

LEGENDS

DESCRIPTION
CEILING ELEMENT DETAILS

Scale	Date	
NTBS	03 12 2025	R0
CHECKED BY	WASIM AKRAM	
DESIGNED BY	EZHIL K	
DRAUGHT BY	SRI SUDHARSAN	
CONTRACTOR		

CALIFORNIA BURRITO
INDIA
253/A 13th CROSS,2nd STAGE INDIRA NAGAR,
BANGALORE 560038, INDIA

THE COPYRIGHT AND ALL OTHER RIGHTS IN AND RELATING TO THIS PUBLICATION BELONG TO AND ARE THE SOLE PROPERTY OF CALIFORNIA BURRITO ALL RIGHTS ARE RESERVED. NEITHER THE WHOLE NOR ANY PART OF THIS PUBLICATION MAY BE REPRODUCED OR TRANSMITTED IN ANY FORM OR BY ANY ELECTRONIC OR MECHANICAL MEANS INCLUDING PHOTOCOPYING AND RECORDING OR FROM ANY RETRIEVAL SYSTEM WITHOUT THE PRIOR WRITTEN LICENCE FROM THE OWNER CALIFORNIA BURRITO