
AIIKYA FORESTSCAPE

02

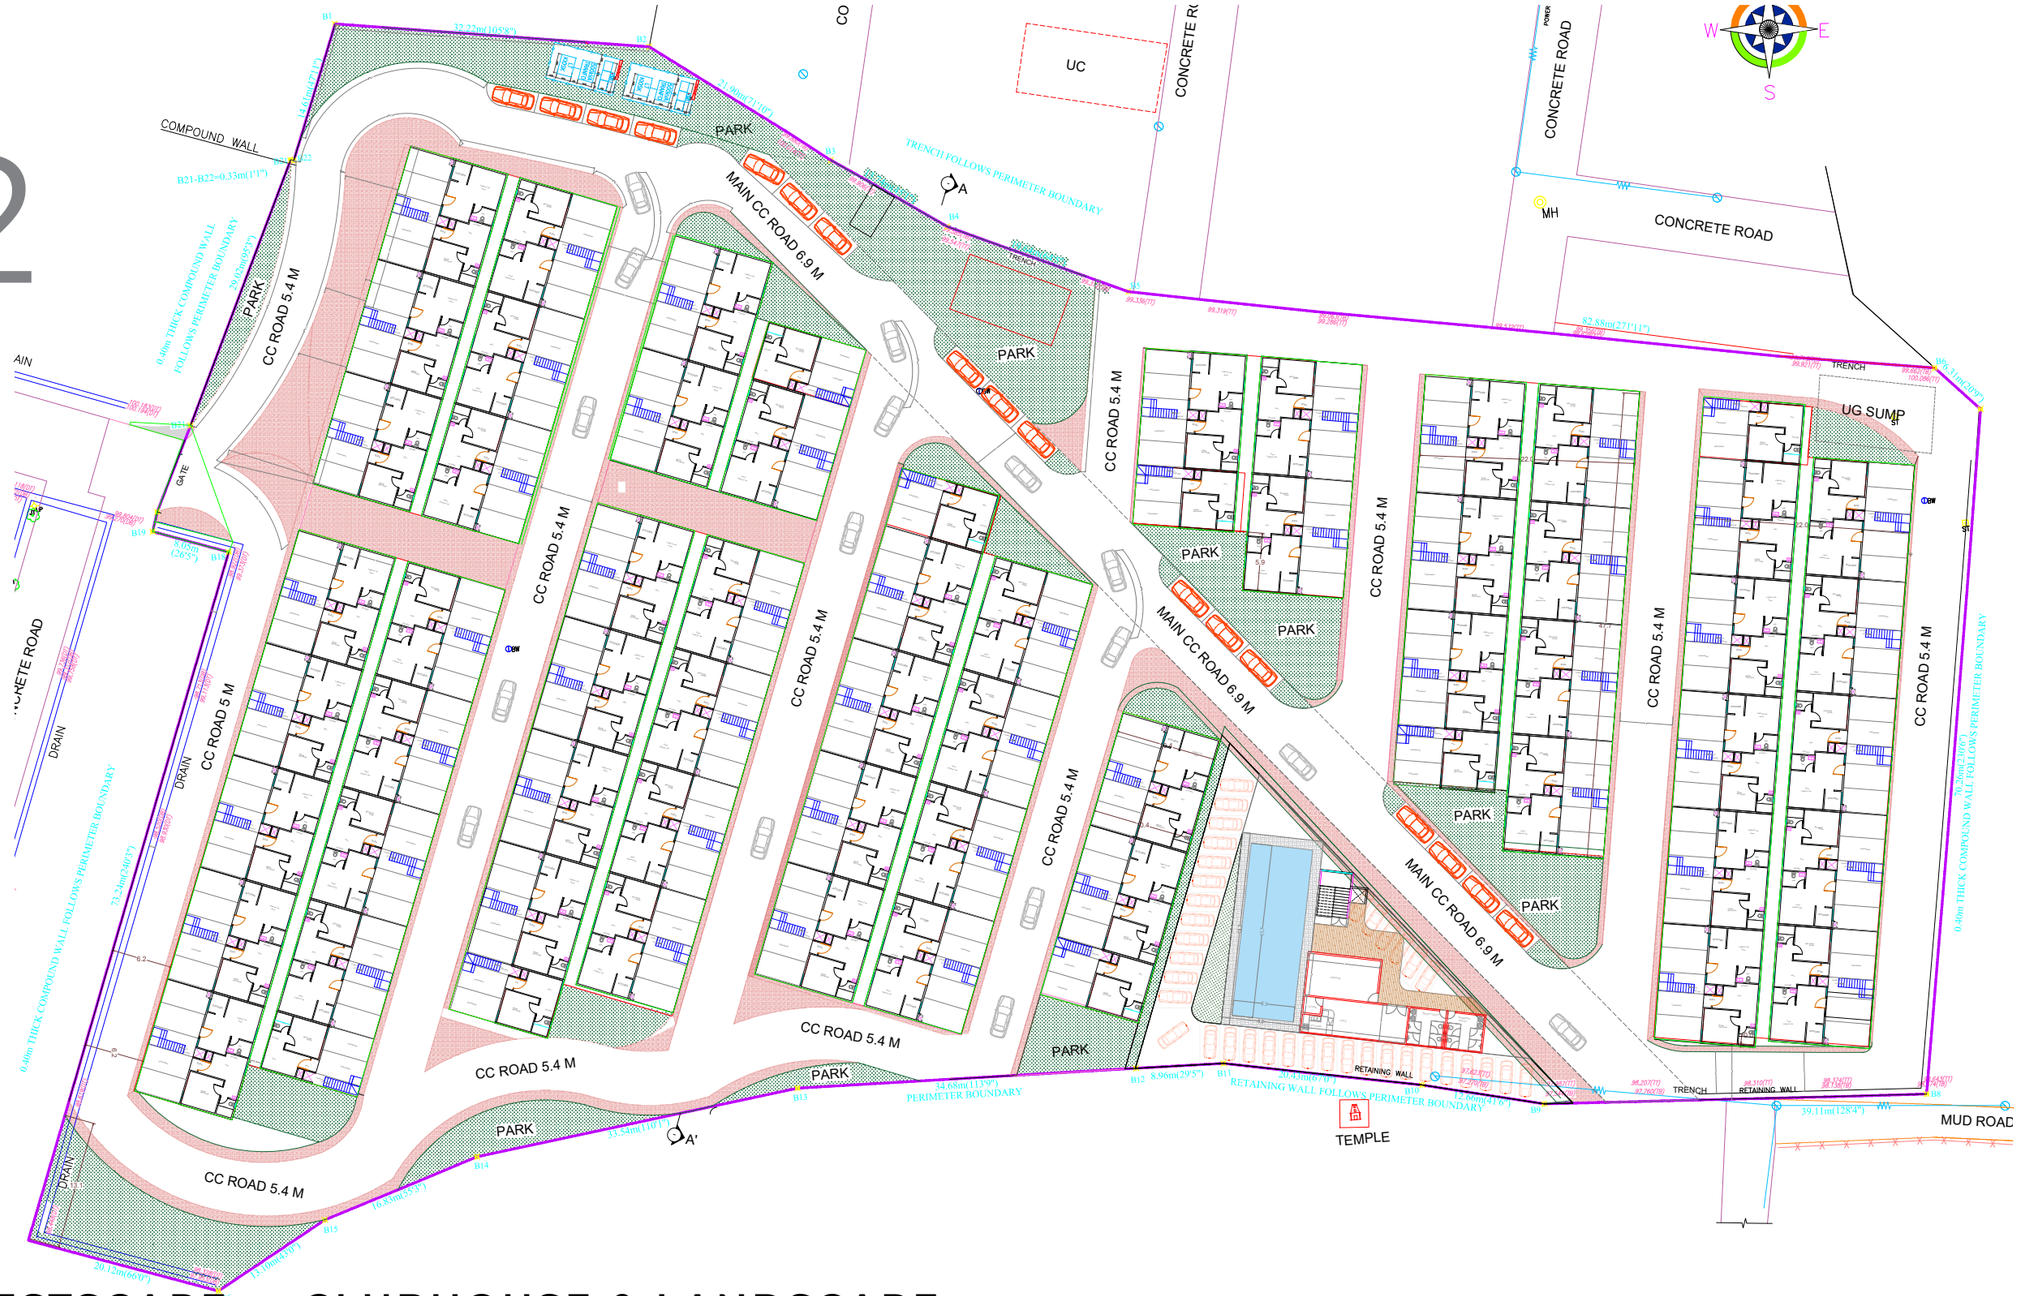

AIIKYA FORESTSCAPE — CLUBHOUSE & LANDSCAPE

DESIGNED THE CLUBHOUSE PRECINCT WITH INTEGRATED SURFACE PARKING, INTERNAL CIRCULATION AND LAYERED LANDSCAPE SPACES. THE PLANNING CREATES A CALM AMENITY HUB AROUND THE POOL, COMBINING FUNCTIONAL MOVEMENT WITH A LUSH RESIDENTIAL SETTING

AIIKYA FORESTSCAPE

FOOTING DRAWING

