



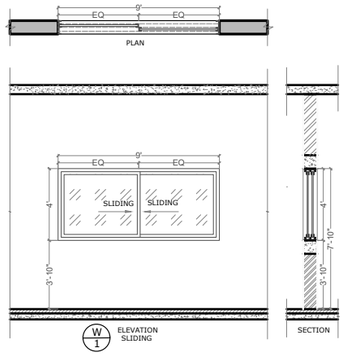


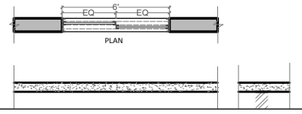


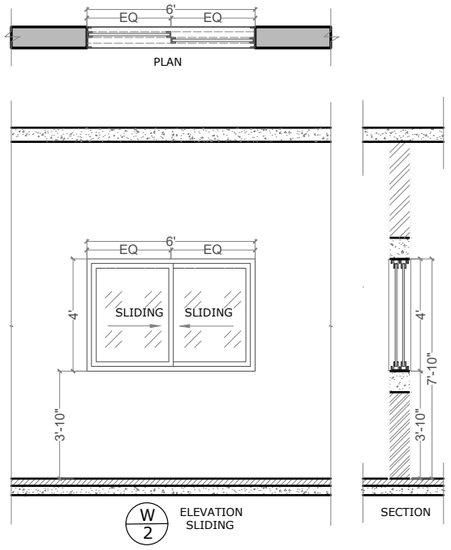


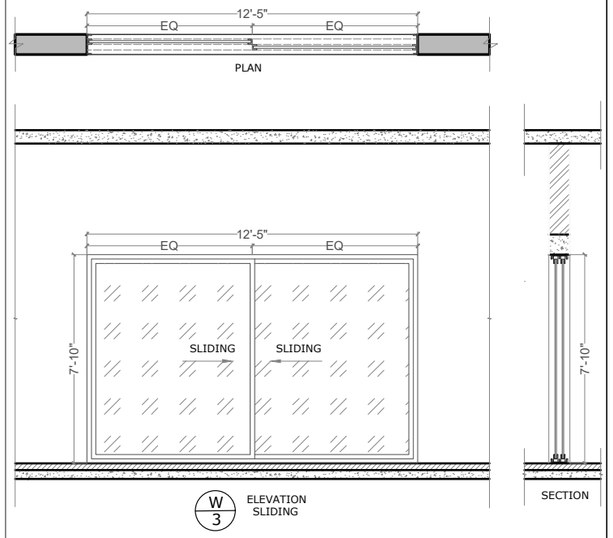

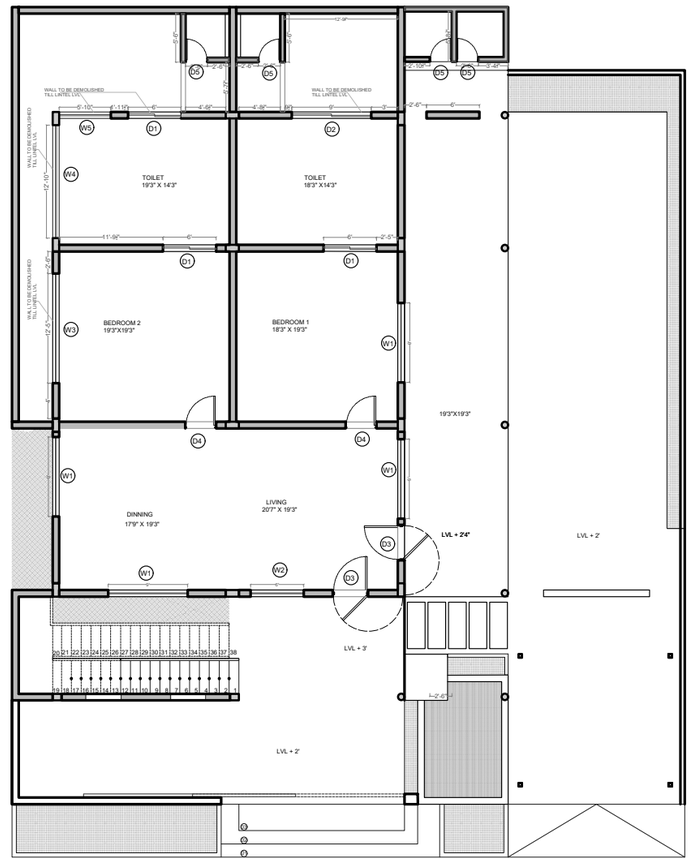

KEY PLAN

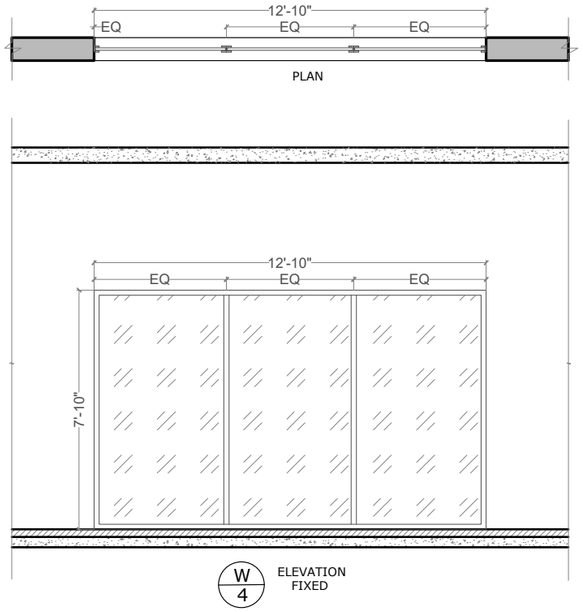

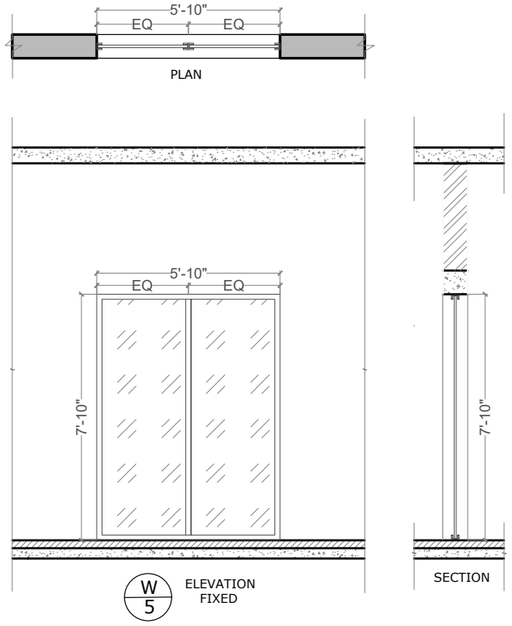

SCHEDULE OF OPENINGS

SNO	SIZE	SILL	LINTEL	TYPE	QUANTITY
W1	9' X 7'10"	3'10"	7'10"	SLIDING WINDOW	4
W2	6' X 7'10"	3'10"	7'10"	SLIDING WINDOW	1
W3	12'5" X 7'10"	FFL	7'10"	SLIDING WINDOW	1
W4	12'10" X 7'10"	FFL	7'10"	FIXED WINDOW	1
W5	5'10" X 7'10"	FFL	7'10"	FIXED WINDOW	1

CLIENT: RAJESH

PROJECT: FARMHOUSE

LOCATION: SATHUPALLI, KHAMMAM

TITLE: GLAZING DETAILS

KEY PLAN:

01

ELEVATION

DRAWN BY: SRISUDHARSAN

CHECKED BY: 03/07/2024

APPROVED BY:

DWG NO:

SCALE:

DATE:

ORIENTATION : N

PROJECT TYPE :


REVISION	DATE


23° DESIGN SHIFT
Address : 321, Arundati Nilayam, First floor, Road No-79, Filmnagar, Hyderabad, Telengana - 5000034.
Email-23ds.hyd.architects@gmail.com

OFFICE SEAL :

COA NUMBER:

THIS DRAWING IS THE PROPERTY AND COPYRIGHT OF © 23 DEGREE DESIGN SHIFT
IT SHALL NOT BE COPIED, REPRODUCED OR USED WITHOUT WRITTEN CONSENT,DO NOT SCALE THE DRAWING

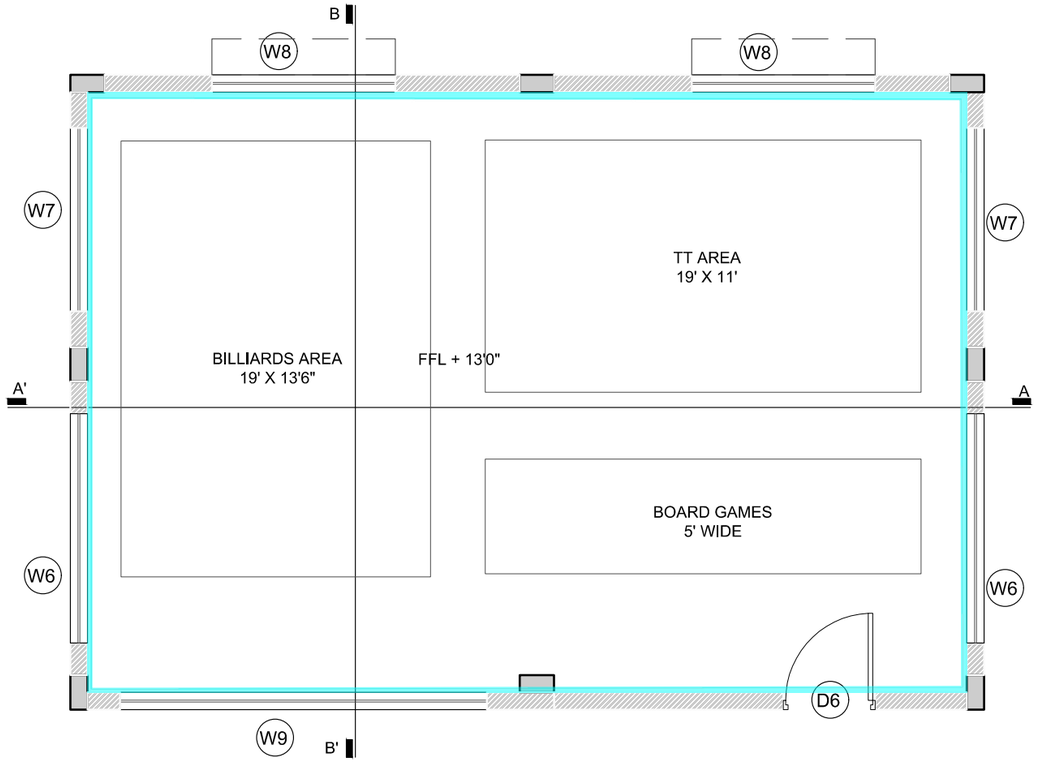


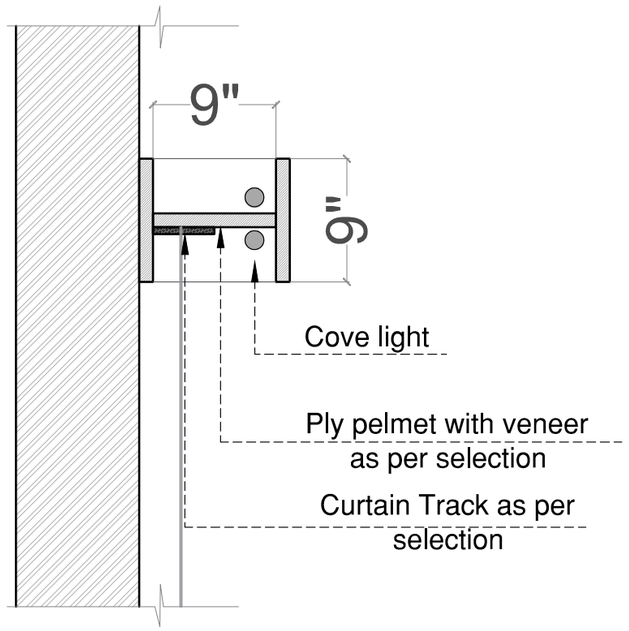

TYPICAL WALL PELMET DETAIL

SR.NO	LEGEND	FINISHES
1		WALL PELMET

SR.NO	SPACE NAME	RFT (running feet)
1	LIVING ROOM CUM DRY KITCHEN	128'-3 3/4"
2	BEDROOM 1,4	60'-0" X 2
3	BEDROOM 2,3	68'-5 3/4" X 2
4	GAME ROOM	138'-3"

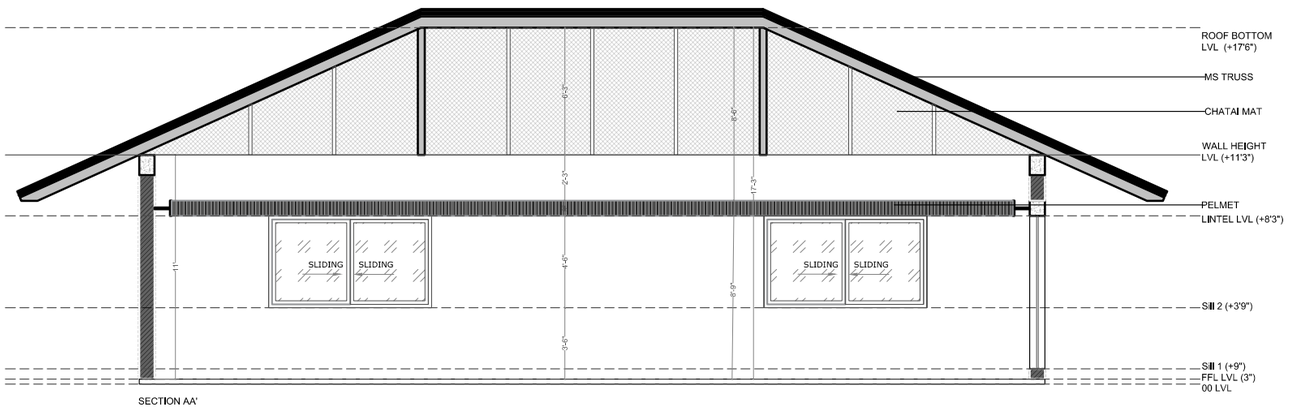

SECTION AA'




SECTION BB'

CLIENT: RAJESH	**KEY PLAN:**	**ELEVATION**	**DRAWN BY:** SRISUDHARSAN	**SCALE:**	**PROJECT TYPE :**		**OFFICE SEAL :**
PROJECT: FARMHOUSE			**CHECKED BY:** MANISH	**DATE:**	**REVISION**	**DATE**	
LOCATION: SATHUPALLI, KHAMMAM			**APPROVED BY:**	**ORIENTATION :** N			COA NUMBER:
TITLE: FLOOR PLAN	01		**DWG NO:**				

23° DESIGN SHIFT
Address : 321, Arundati Nilayam, First floor, Road No-79, Filmnagar, Hyderabad, Telengana - 5000034.
Email-23ds.hyd.architects@gmail.com

THIS DRAWING IS THE PROPERTY AND COPYRIGHT OF © 23 DEGREE DESIGN SHIFT
IT SHALL NOT BE COPIED, REPRODUCED OR USED WITHOUT WRITTEN CONSENT, DO NOT SCALE THE DRAWING

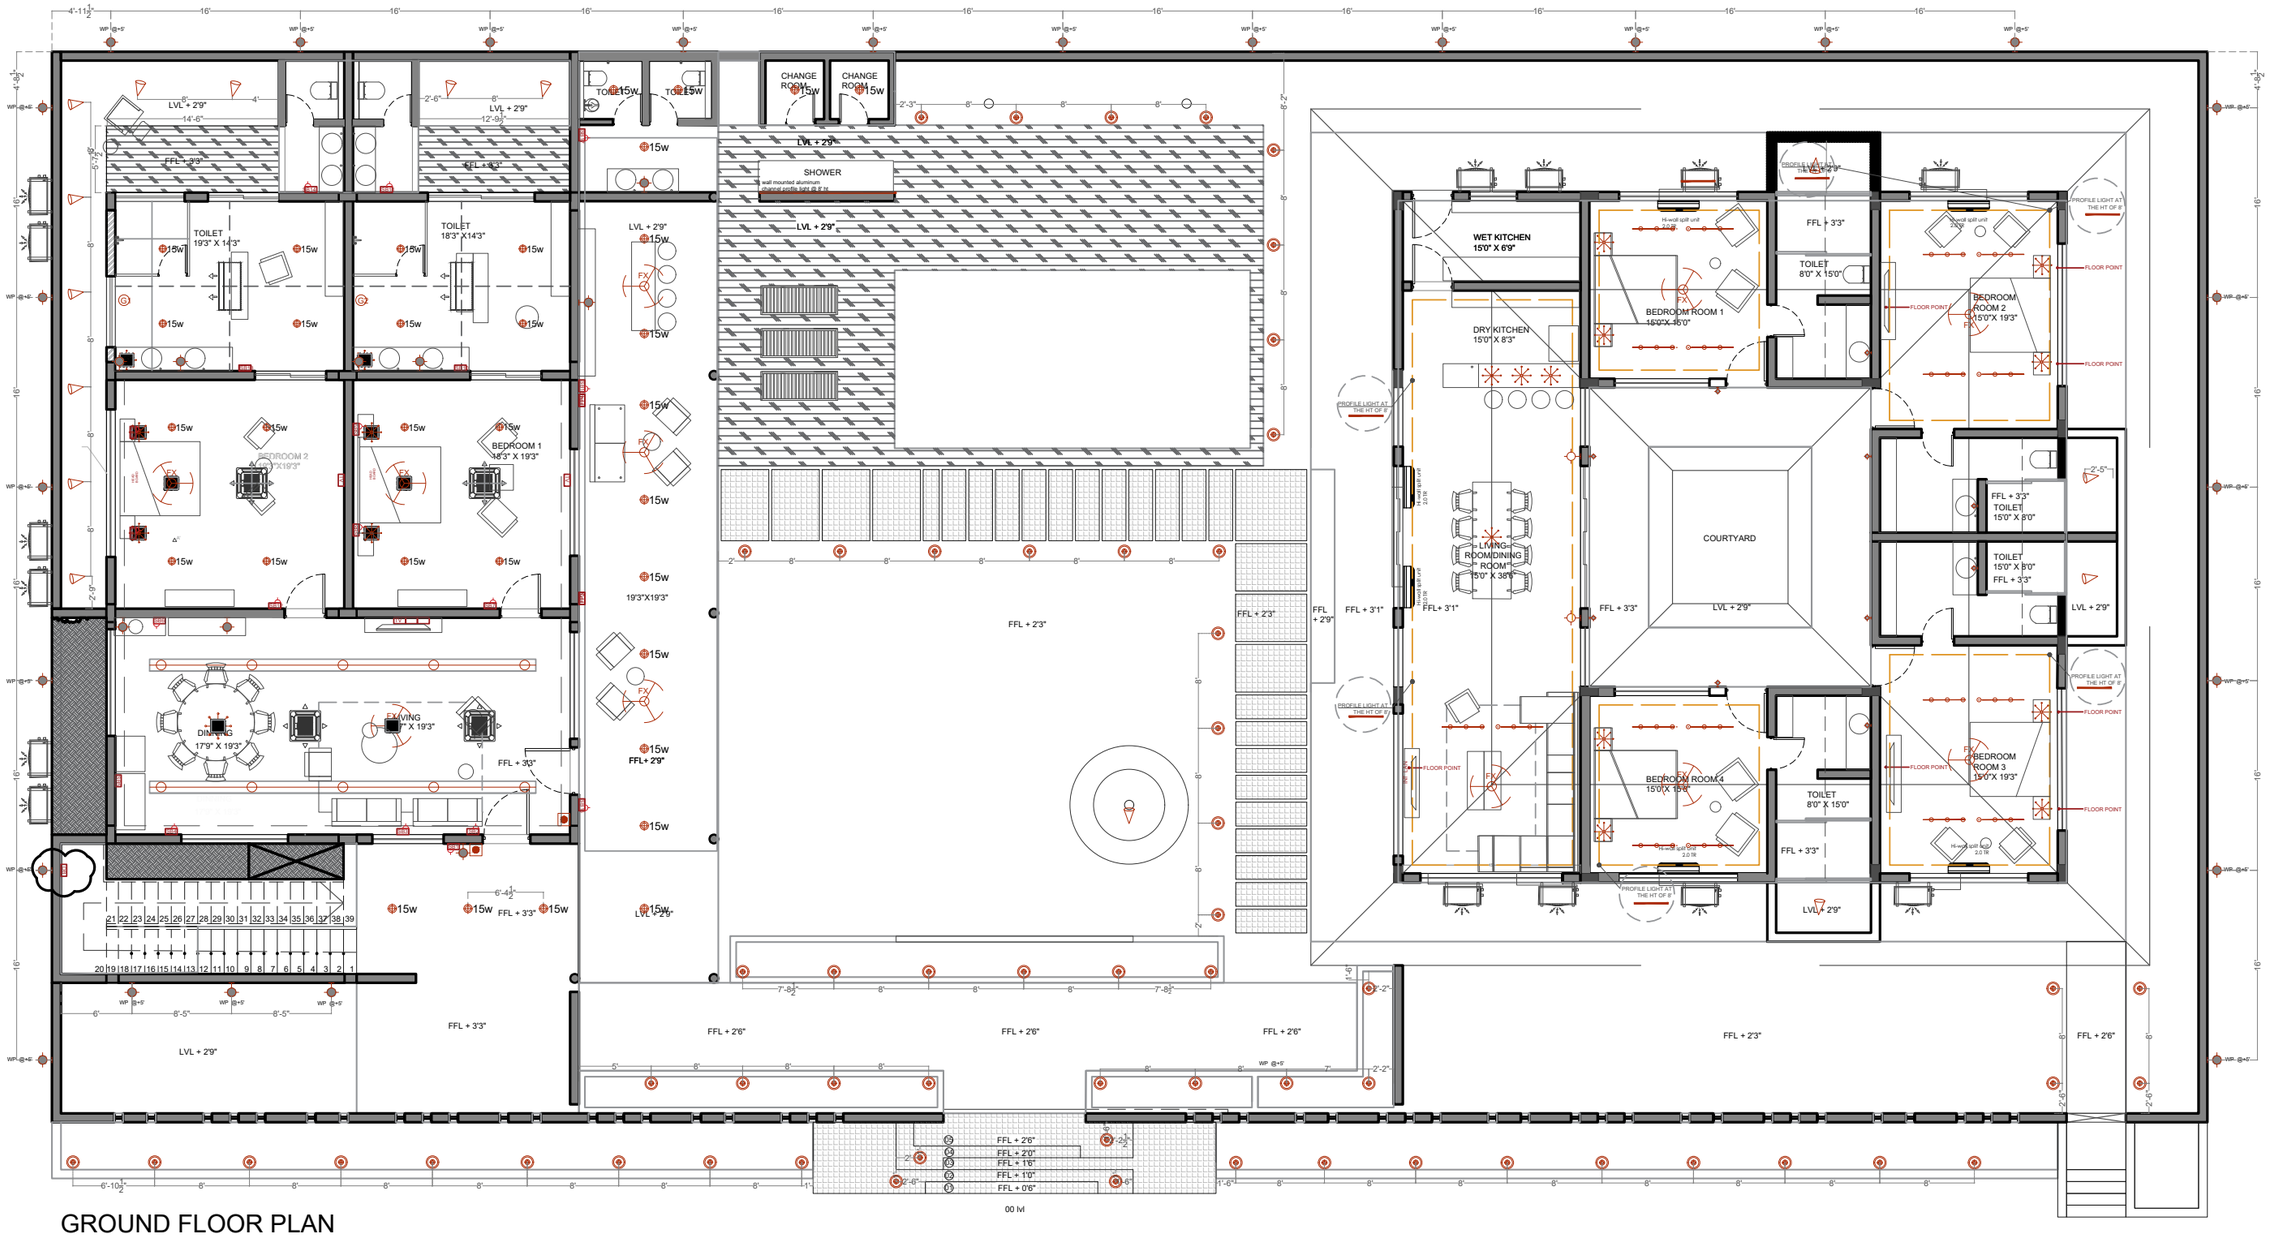

GROUND FLOOR PLAN

NOTE:
1. ALL COMPOUND LIGHTS ARE TO BE ROUTED TO DB
2. ALL SPIKE LIGHTS ARE TO BE ROUTED TO DB
3. ALL THE BOLLARAD LIGHTS TO BE ROUTED TO DB

CLIENT: RAJESH	**KEY PLAN:**	**ELEVATION**	**DRAWN BY:** SRISUDHARSAN	**SCALE:**	**PROJECT TYPE :**		**OFFICE SEAL :**
PROJECT: FARMHOUSE			**CHECKED BY:** 05/08/2024	**DATE:**	**REVISION**	**DATE**	
LOCATION: SATHUPALLI, KHAMMAM			**APPROVED BY:**	**ORIENTATION :** N			COA NUMBER:
TITLE: ALL ELECTRICAL	01		**DWG NO:**				

23° DESIGN SHIFT
Address : 321, Arundati Nilayam, First floor, Road No-79, Filmnagar, Hyderabad, Telengana - 5000034.
Email-23ds.hyd.architects@gmail.com

THIS DRAWING IS THE PROPERTY AND COPYRIGHT OF © 23 DEGREE DESIGN SHIFT
IT SHALL NOT BE COPIED, REPRODUCED OR USED WITHOUT WRITTEN CONSENT,DO NOT SCALE THE DRAWING